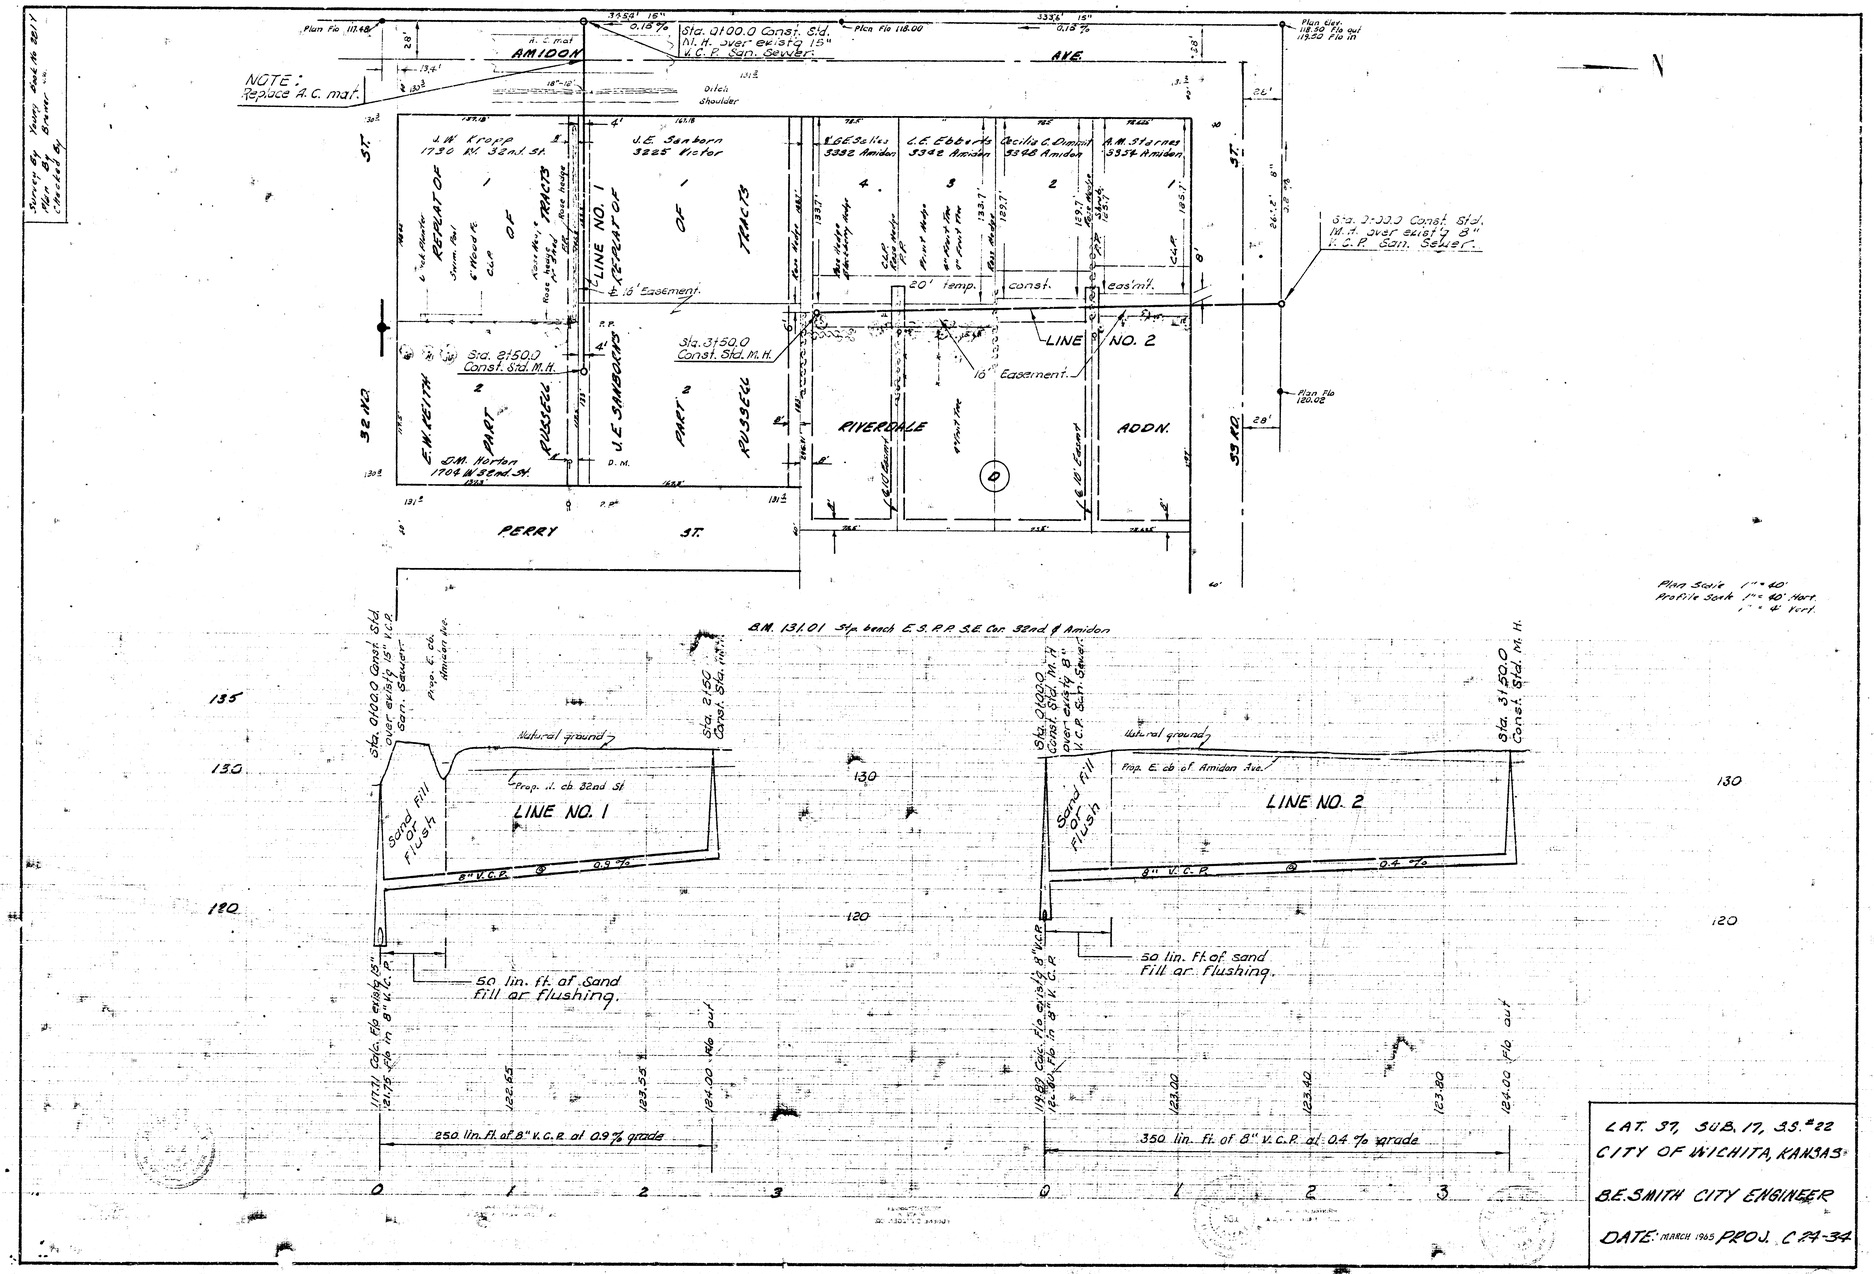

LAT. 37, SUB. 17, S.S. #22
CITY OF WICHITA, KANSAS
B.E. SMITH CITY ENGINEER
DATE: MARCH 1965 PROJ. C 24-34