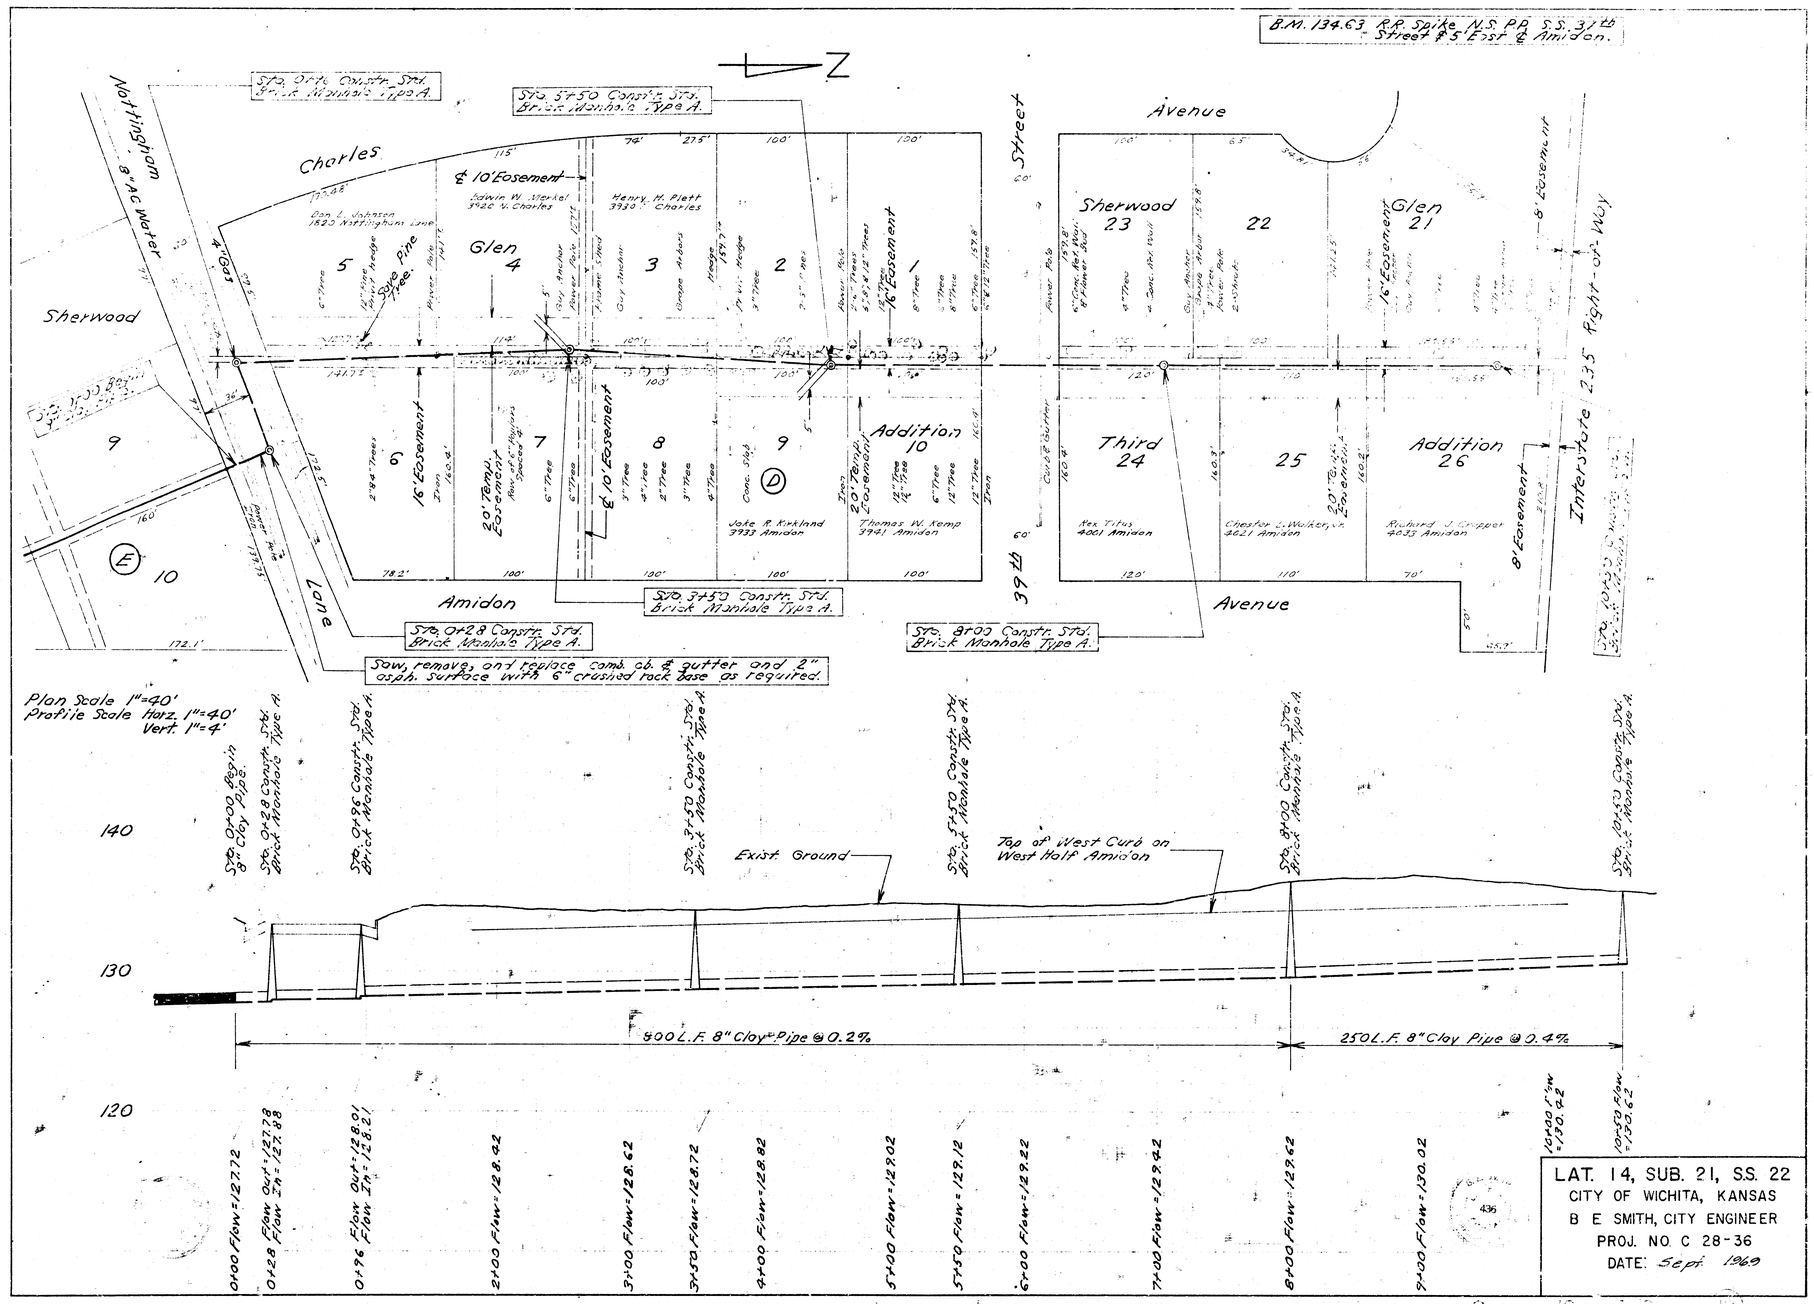

LAT. 14, SUB. 21, S.S. 22
CITY OF WICHITA, KANSAS
B. E. SMITH, CITY ENGINEER
PROJ. NO. C 28-36
DATE: Sept. 1969