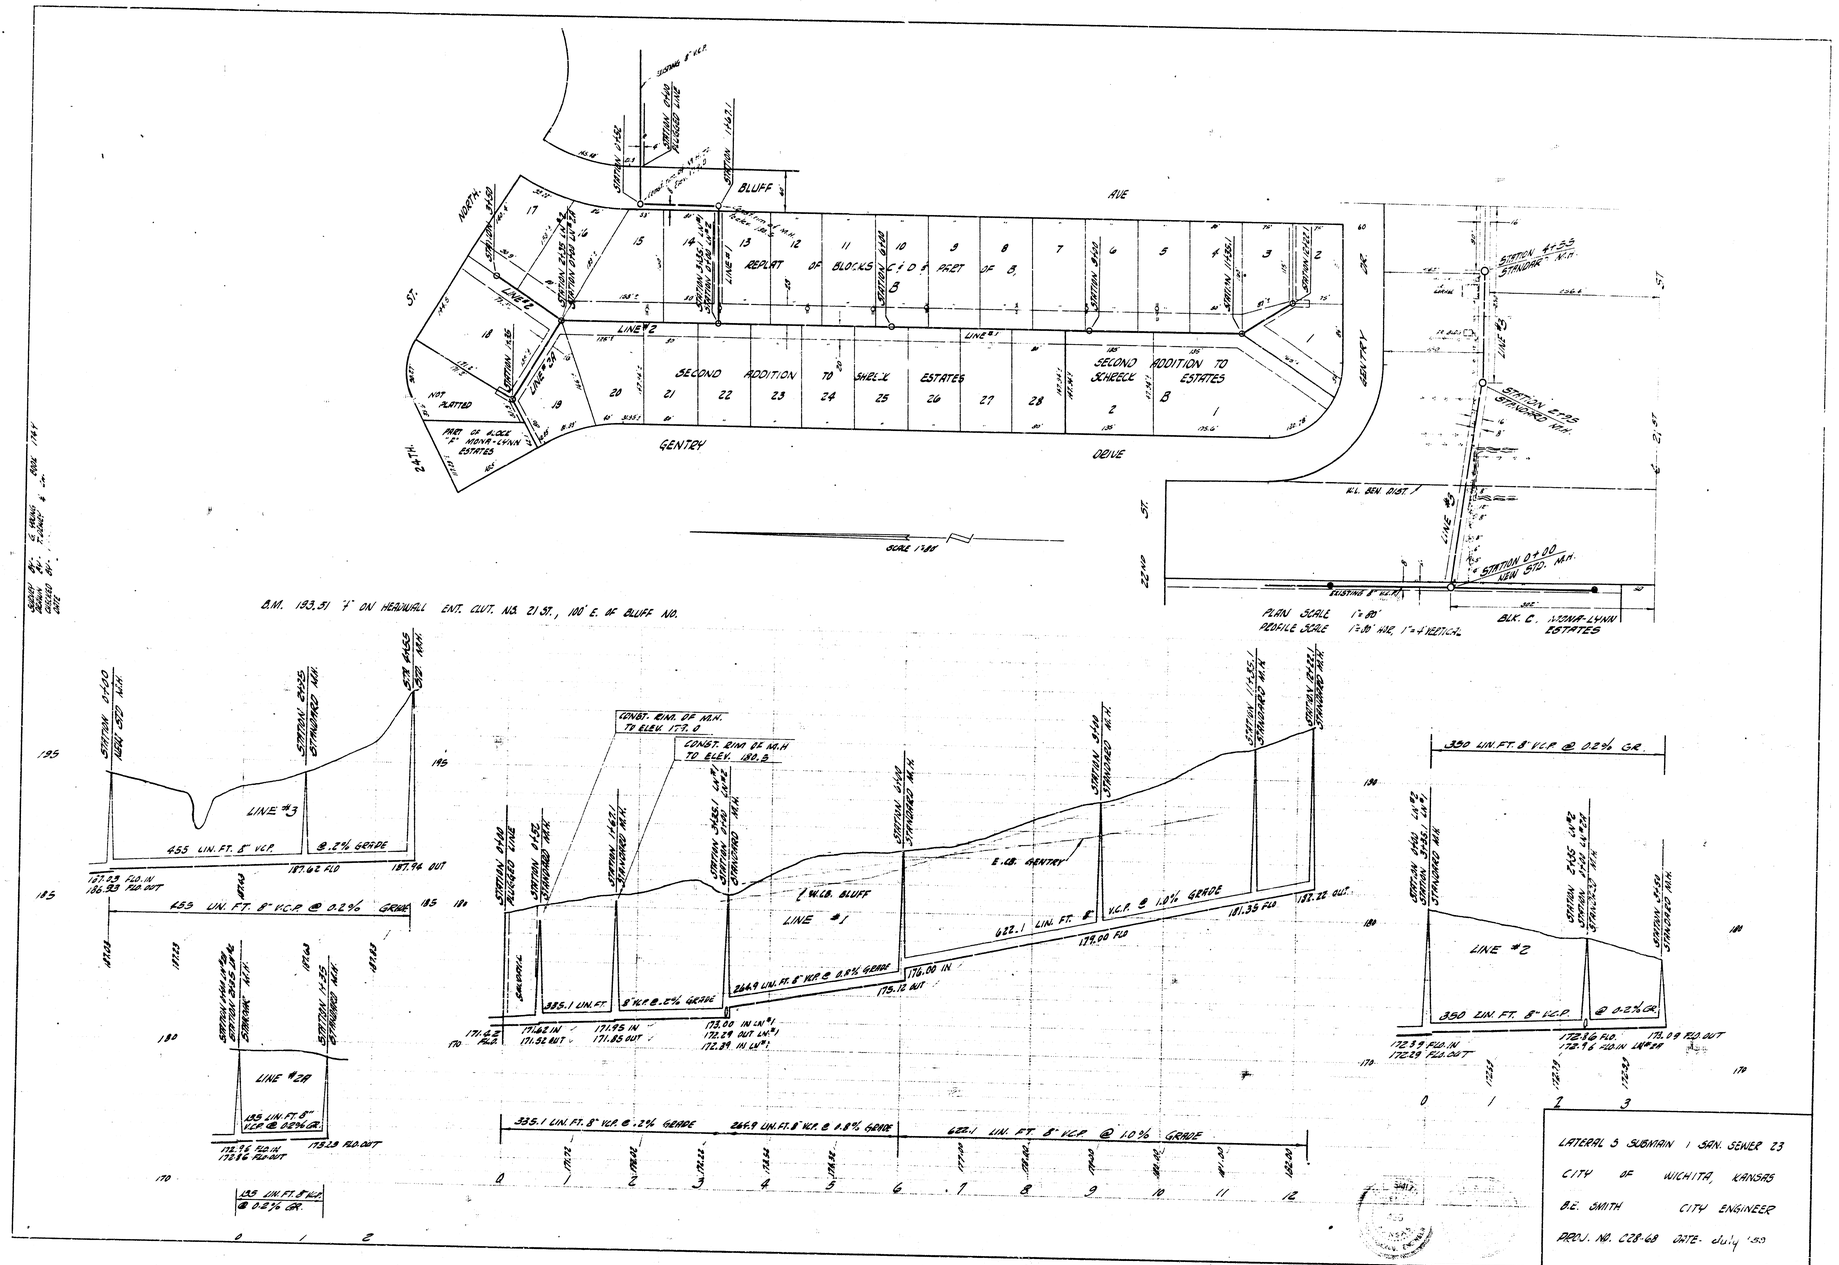
BLUFF
AVE
REPLAT OF BLOCKS C & D & PART OF B
SECOND ADDITION TO SHELK ESTATES
SECOND ADDITION TO SCHECK ESTATES
GENTRY
DR.
NORTH
24TH
ST.
NOT PLATTED
PART OF BLOCK "A" MONA-LYNN ESTATES
SCALE 1"=40'
B.M. 183.51 "I" ON HERDWALL ENT. CLUT. NO. 21.51., 100' E. OF BLUFF NO.
PLAN SCALE 1"=80'
PROFILE SCALE 1"=80' HOR. 1"=4' VERTICAL
BLK. C. MONA-LYNN ESTATES
EXISTING 8" W.L.
W.L. BEN DIST.
LINE #1
LINE #2
LINE #3
LINE #2A
455 LIN. FT. 8" V.C.P.
@ .2% GRADE
455 LIN. FT. 8" V.C.P. @ 0.2% GRADE
139 LIN. FT. 8" V.C.P. @ 0.2% GR.
CONST. RIM OF M.H. TO ELEV. 177.0
CONST. RIM OF M.H. TO ELEV. 180.8
E.C.B. GENTRY
℄ W.C.B. BLUFF
335.1 LIN. FT. 8" V.C.P. @ .2% GRADE
264.9 LIN. FT. 8" V.C.P. @ 0.8% GRADE
622.1 LIN. FT. 8" V.C.P. @ 1.0% GRADE
350 LIN. FT. 8" V.C.P. @ 0.2% GR.
350 LIN. FT. 8" V.C.P. @ 0.2% GR.
LATERAL 3 SUBSTAIN 1 SAN. SEWER 23
CITY OF WICHITA, KANSAS
B.E. SMITH CITY ENGINEER
PROJ. NO. C28-68 DATE: July '59