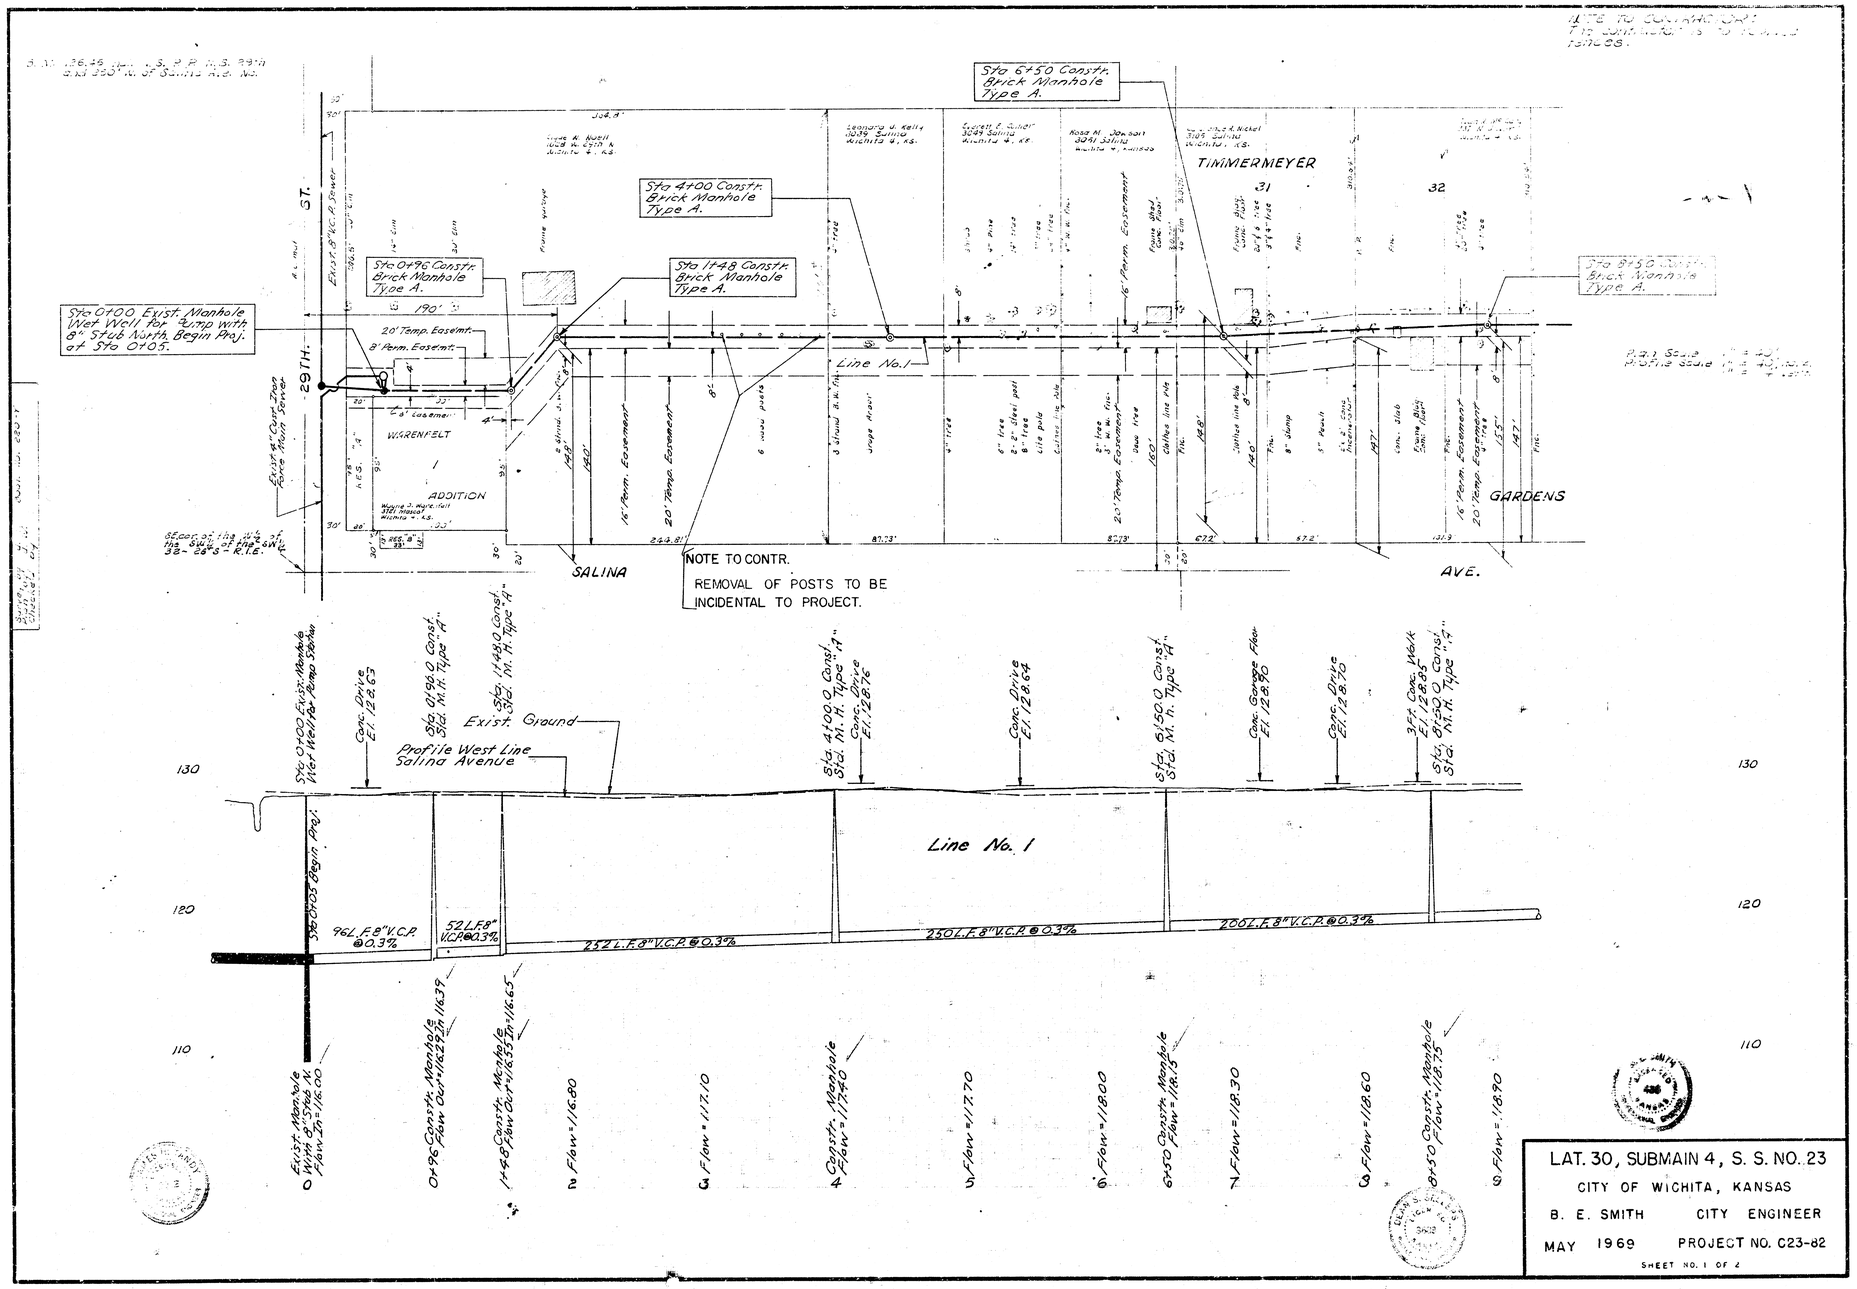

LAT. 30, SUBMAIN 4, S. S. NO. 23

CITY OF WICHITA, KANSAS

B. E. SMITH CITY ENGINEER

MAY 1969 PROJECT NO. C23-82

SHEET NO. 1 OF 2

NOTE TO CONTRACTOR:
The contractor is to replace fences.

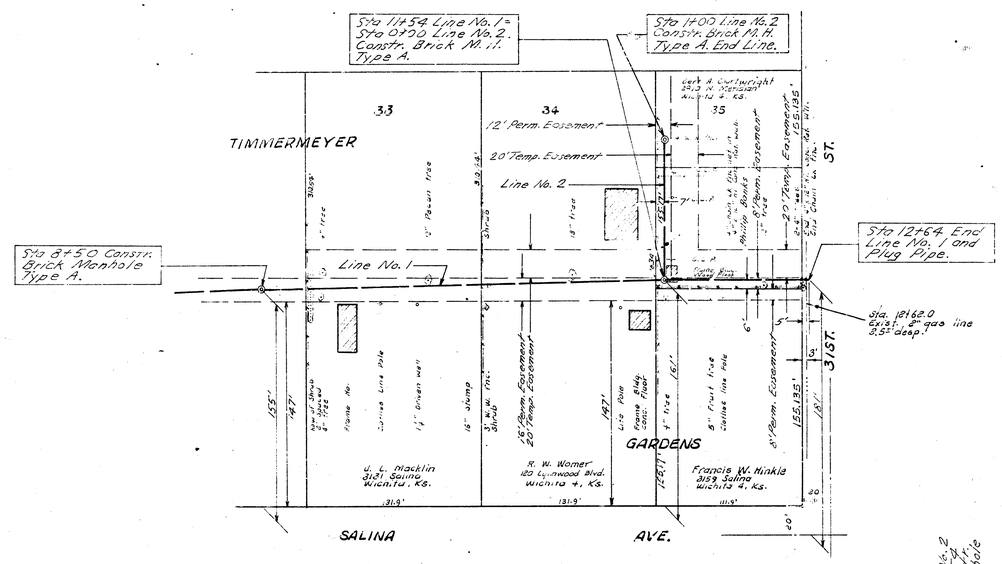

Note: See Lat. 30, Sub. 4, S.S. No. 23 for continuation of sewer north.

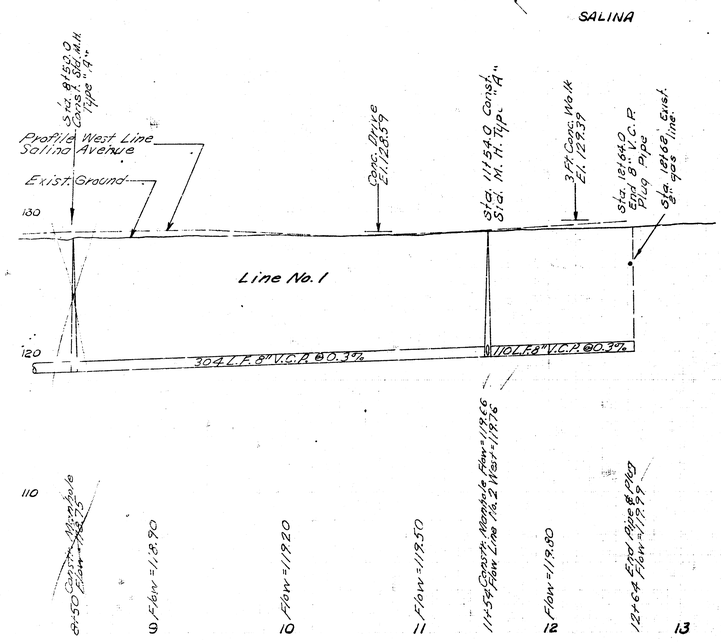

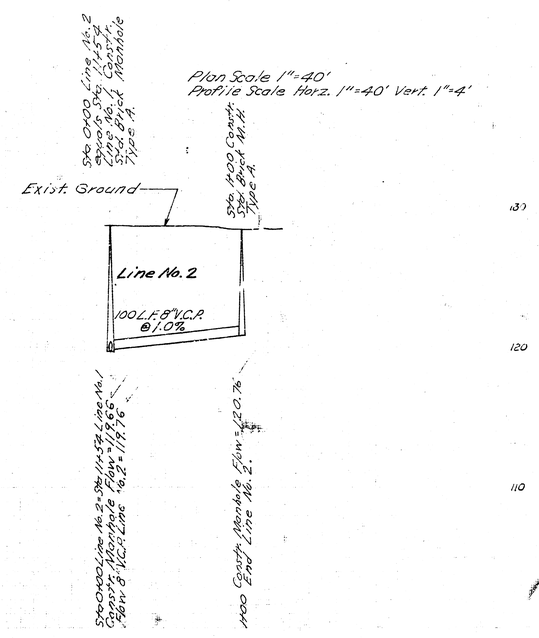

L.A.T. 30, SUBMAIN 4, S. S. NO. 23
PROJECT NO. C23-82
SHEET NO. 2 OF 2