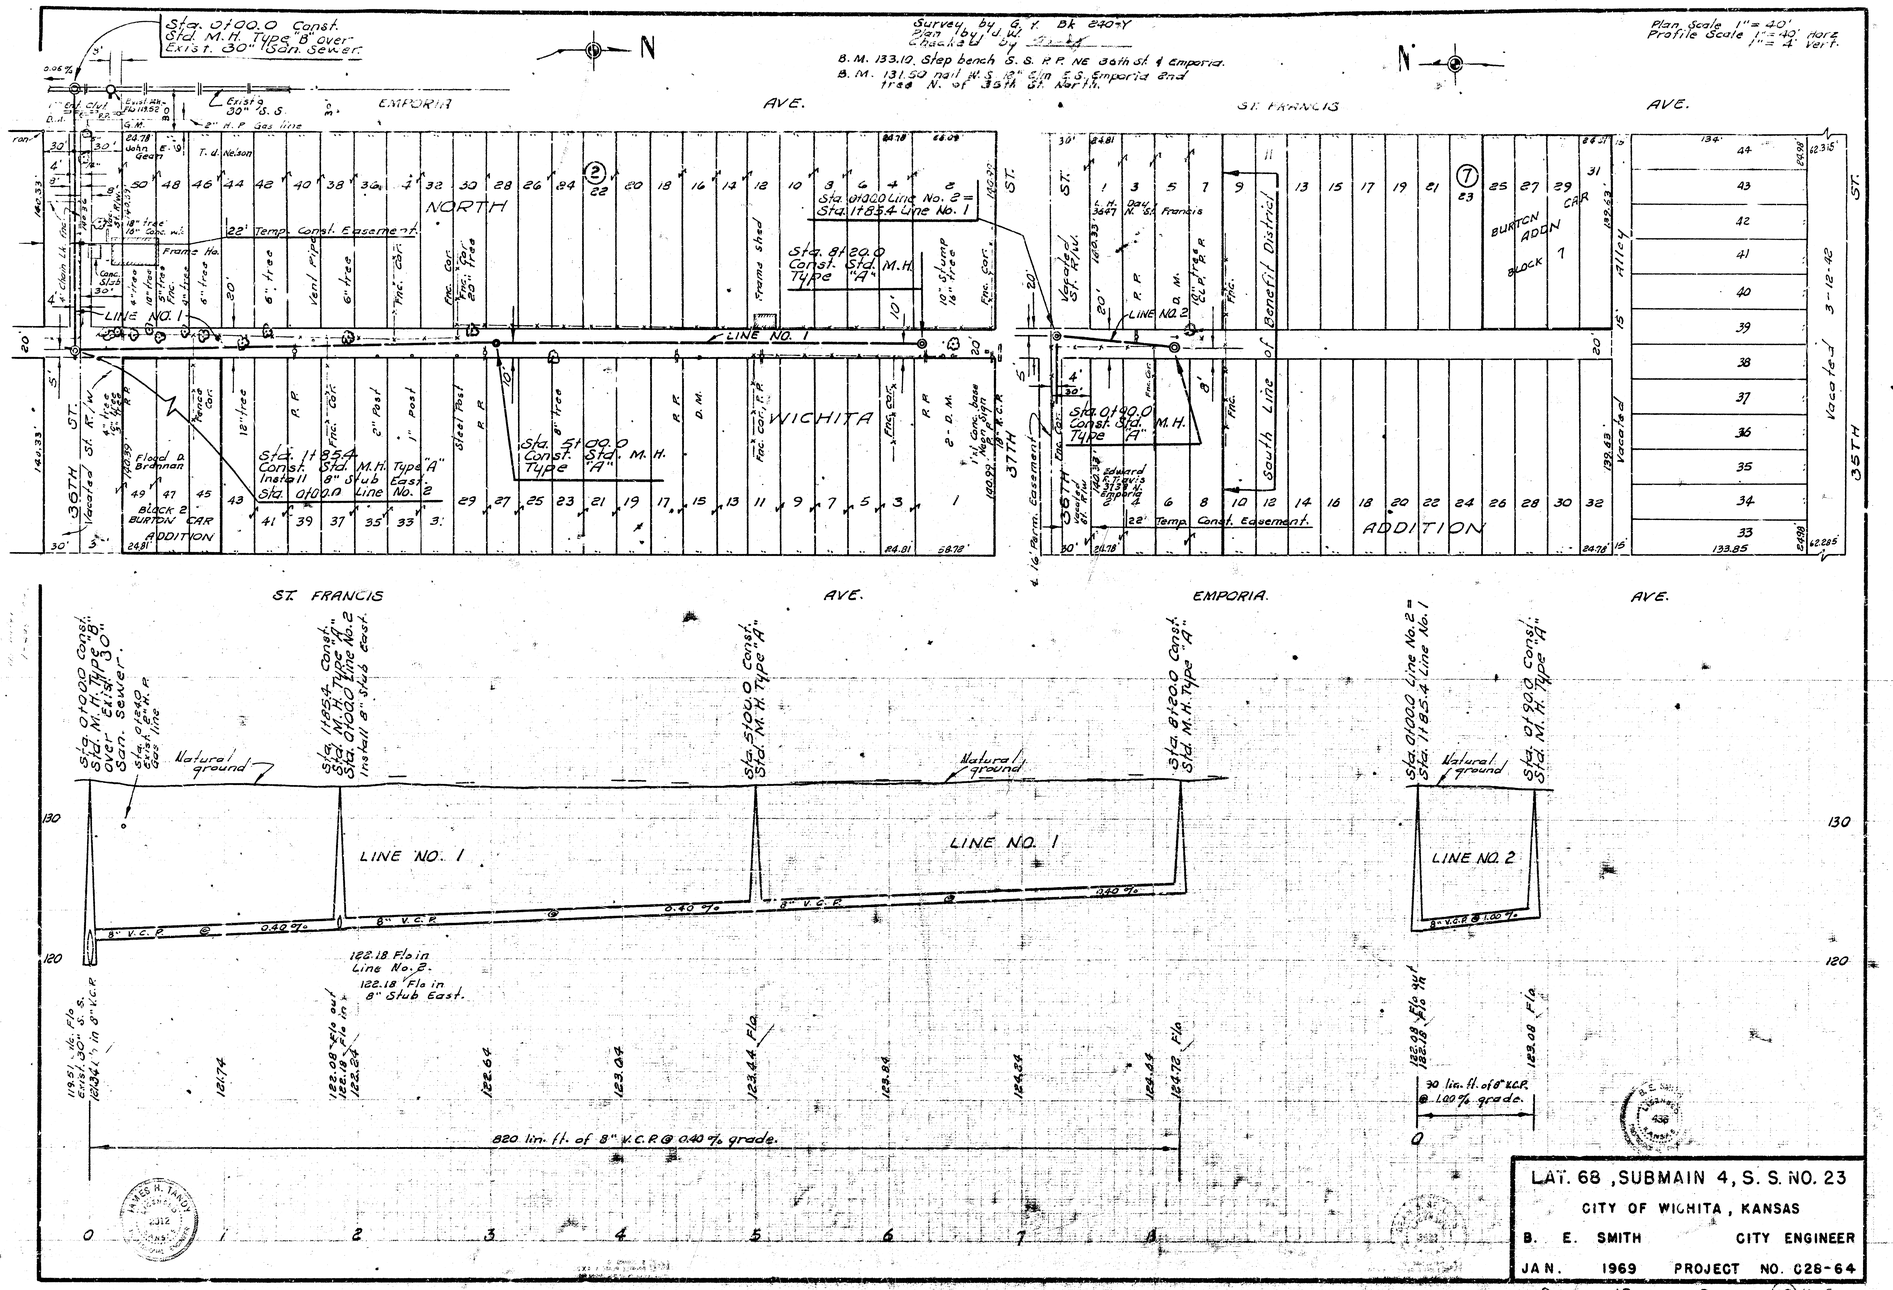
Sta. 0+00.0 Const. Std. M.H. Type "B" over Exist. 30" San. Sewer
Survey by G. Y. Bk 240-Y
Plan by J.W.
Checked by
B.M. 133.10, Step bench S.S. R.R. NE 36th St. & Emporia.
B.M. 131.50 nail W.S. 12" Elm E.S. Emporia 2nd tree N. of 35th St. North.
Plan Scale 1" = 40'
Profile Scale 1" = 40' Horz. 1" = 4' Vert.
EMPORIA AVE.
ST. FRANCIS AVE.
NORTH
WICHITA
ADDITION
BURTON CAR ADDN
BLOCK 1
Benefit District
South Line
Vacated St. R/W
Vacated Alley
36TH ST.
37TH ST.
35TH ST.
LINE NO. 1
LINE NO. 2
22' Temp. Const. Easement
Sta. 0+00.0 Line No. 2 = Sta. 11+85.4 Line No. 1
Sta. 8+20.0 Const. Std. M.H. Type "A"
Sta. 11+85.4 Const. Std. M.H. Type "A" Install 8" Stub East. Sta. 0+00.0 Line No. 2
Sta. 5+00.0 Const. Std. M.H. Type "A"
Sta. 0+40.0 Const. Std. M.H. Type "A"
Sta. 0+00.0 Const. Std. M.H. Type "B" over Exist. 30" San. Sewer.
Natural ground
8" V.C.P. @ 0.40 %
8" V.C.P. @ 1.00 %
122.18 Flo in Line No. 2.
122.18 Flo in 8" Stub East.
820 lin. ft. of 8" V.C.P. @ 0.40 % grade.
90 lin. ft. of 8" V.C.P. @ 1.00 % grade.
LAT. 68, SUBMAIN 4, S. S. NO. 23
CITY OF WICHITA, KANSAS
B. E. SMITH CITY ENGINEER
JAN. 1969 PROJECT NO. C28-64