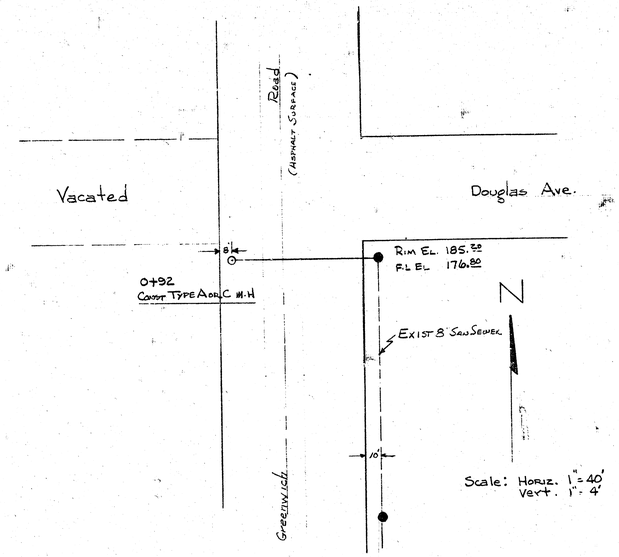

5-5-80

APPROVED AS NOTED
By CITY ENGINEER OF WICHITA
Sanitary Sewers DEB
Storm Sewers
Driveway Approaches

NOTE TO CONTRACTOR

This project will be constructed under the supervision of the CITY ENGINEER and conforming to the SPECIFICATIONS of the CITY OF WICHITA. The CONTRACTOR will reimburse the City of Wichita for all cost ~~of engineering, Plans,~~ and Inspection.

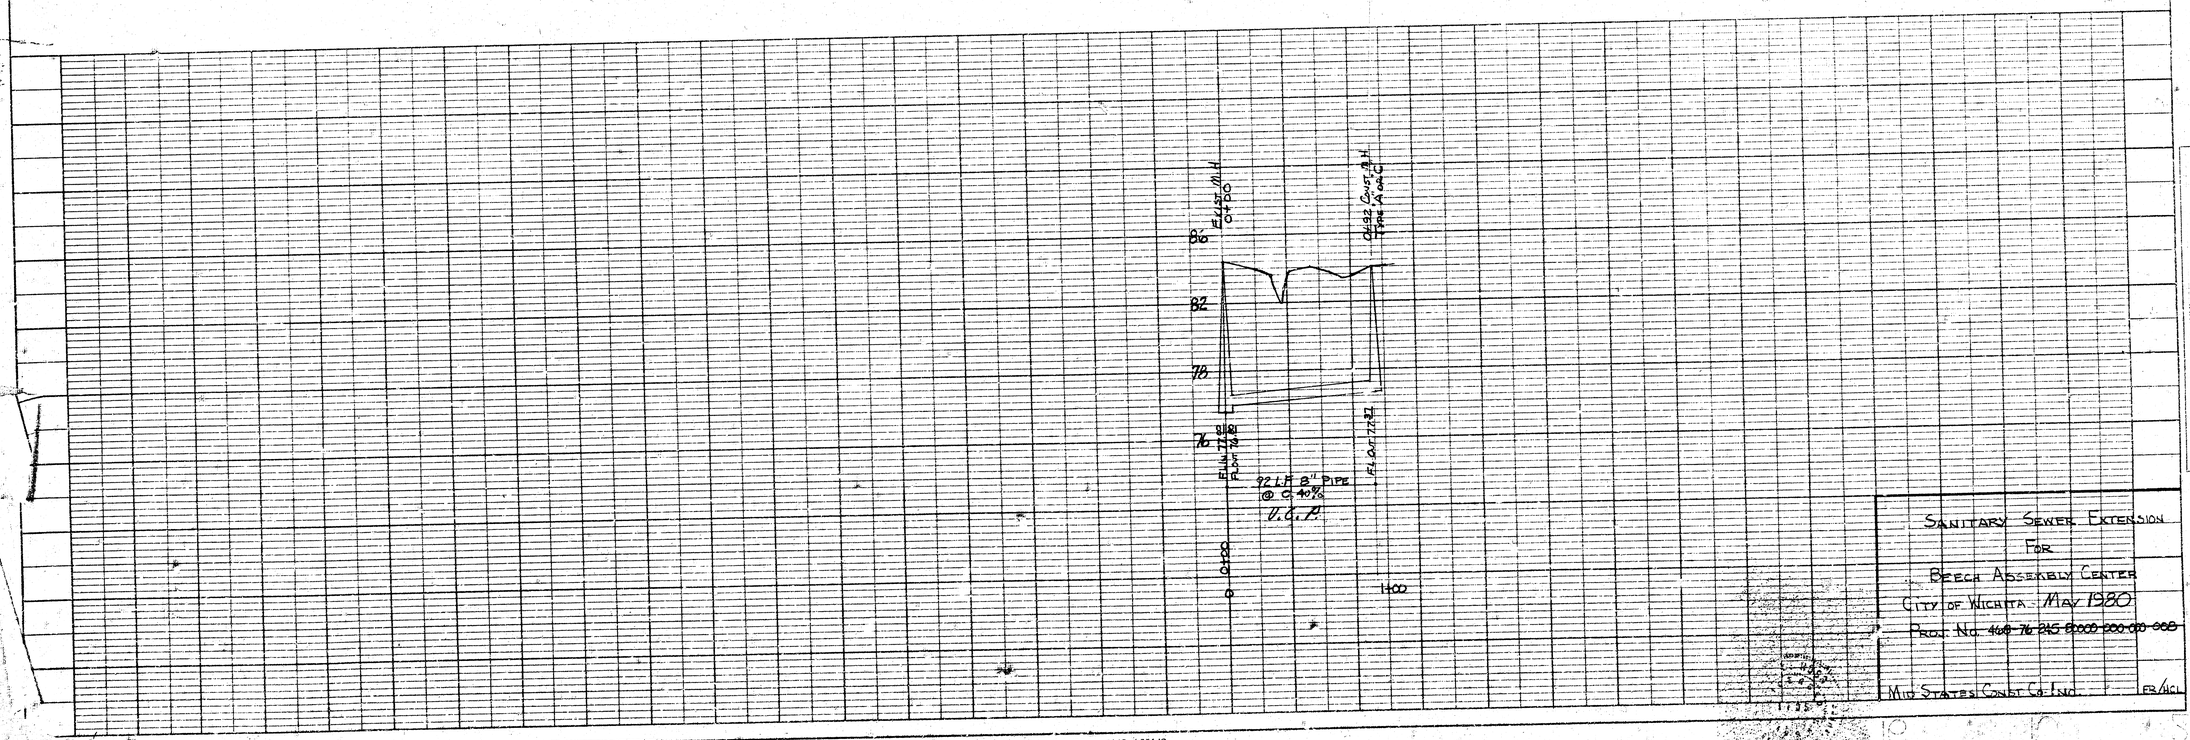

Sanitary Sewer Extension
For
Beech Assembly Center
City of Wichita May 1980
Proj. No. ~~468-76-245-8000-000-00-000~~

Mid States Const Co. Inc. FR/HCL

1/1

PROFILE

PLATE - PLAN-PROFILE - F.A.S.
SEDGEWICK MAPS CO. B.F. PAL.
MO 13001