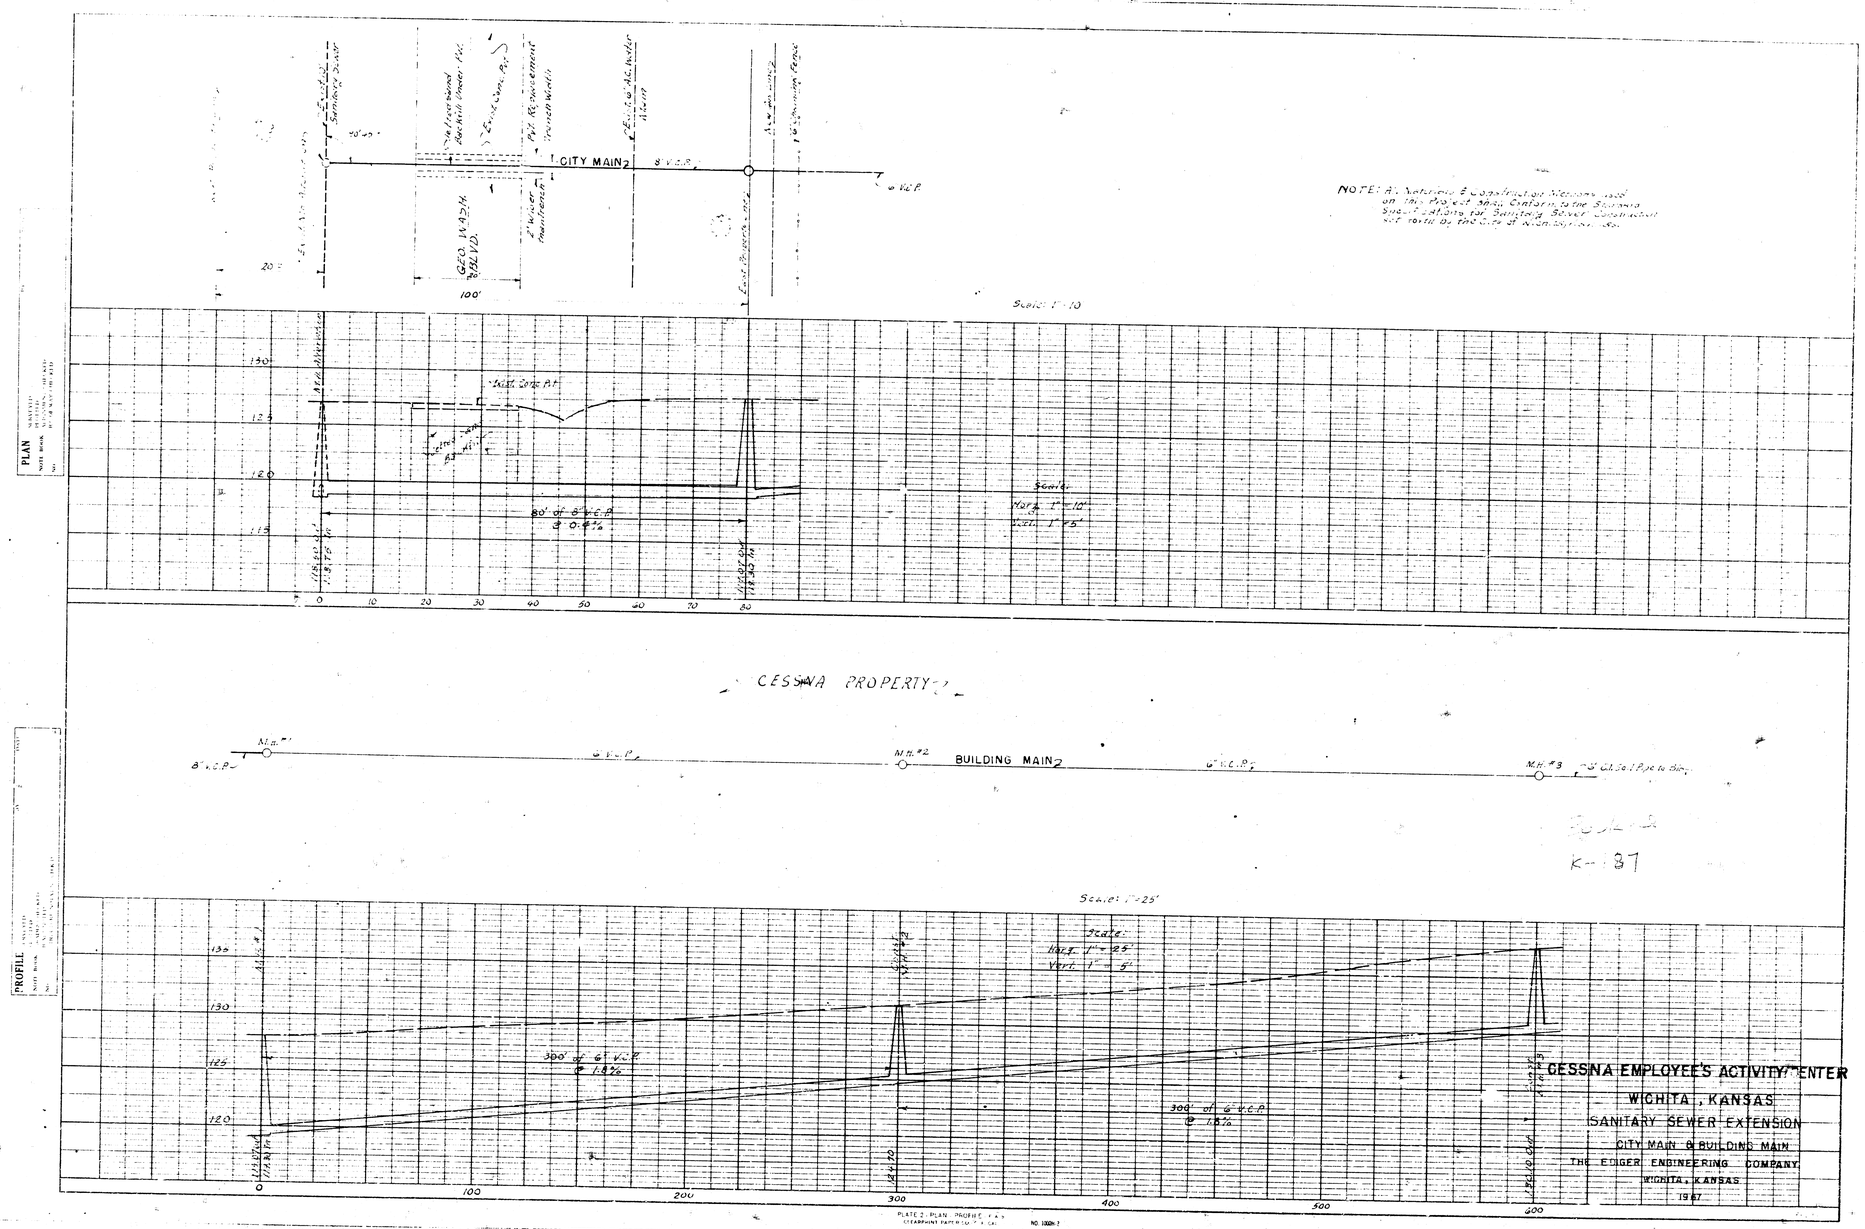
PLAN
CITY MAIN
8" V.C.P.
GEO. W. 95TH BLVD.
100'
Scale: 1" = 10'
NOTE: All materials & construction methods used on this Project shall conform to the Standard Specifications for Sanitary Sewer Construction set forth by the City of Wichita, Kan.
80' of 8" V.C.P. @ 0.4%
Scale:
Horz. 1" = 10'
Vert. 1" = 5'
0
10
20
30
40
50
60
70
80
CESSNA PROPERTY
M.H. #1
M.H. #2
M.H. #3
BUILDING MAIN
6" V.C.P.
PROFILE
Scale: 1" = 25'
Horz. 1" = 25'
Vert. 1" = 5'
300' of 6" V.C.P. @ 1.8%
300' of 6" V.C.P. @ 1.8%
100
200
300
400
500
600
K-137
CESSNA EMPLOYEE'S ACTIVITY CENTER
WICHITA, KANSAS
SANITARY SEWER EXTENSION
CITY MAIN & BUILDING MAIN
THE EDGER ENGINEERING COMPANY
WICHITA, KANSAS
1967