BENCH MARKS

1. "O" CUT IN NORTH EDGE OF PAVEMENT U.S. 54, 4' EAST & TRACY
   ELEV. 1173.4 (CITY OF WICHITA DATUM)
2. SPIKE IN POWER POLE NE CORNER TRACY AND KELLOGG
   ELEV. 118.00 (CITY OF WICHITA DATUM)

NOTES

1. MANHOLES SHALL BE OF STANDARD TYPE "A" OR "C" MANHOLE
2. TYPE OF PIPE – PVC
3. CONTRACTOR SHALL CONFORM AT ALL TIMES WITH CURRENT SPECIFICATIONS BOOKLET OF THE CITY OF WICHITA, KANSAS, "DEPARTMENT OF PUBLIC WORKS, SANITARY AND STORM SEWERS.
4. THE CONTRACTOR SHALL NOTIFY PRIOR TO CONSTRUCTION, ALL UTILITY OWNERS AND OR AUTHORITIES AFFECTED BY CONSTRUCTION OF THIS PROJECT.

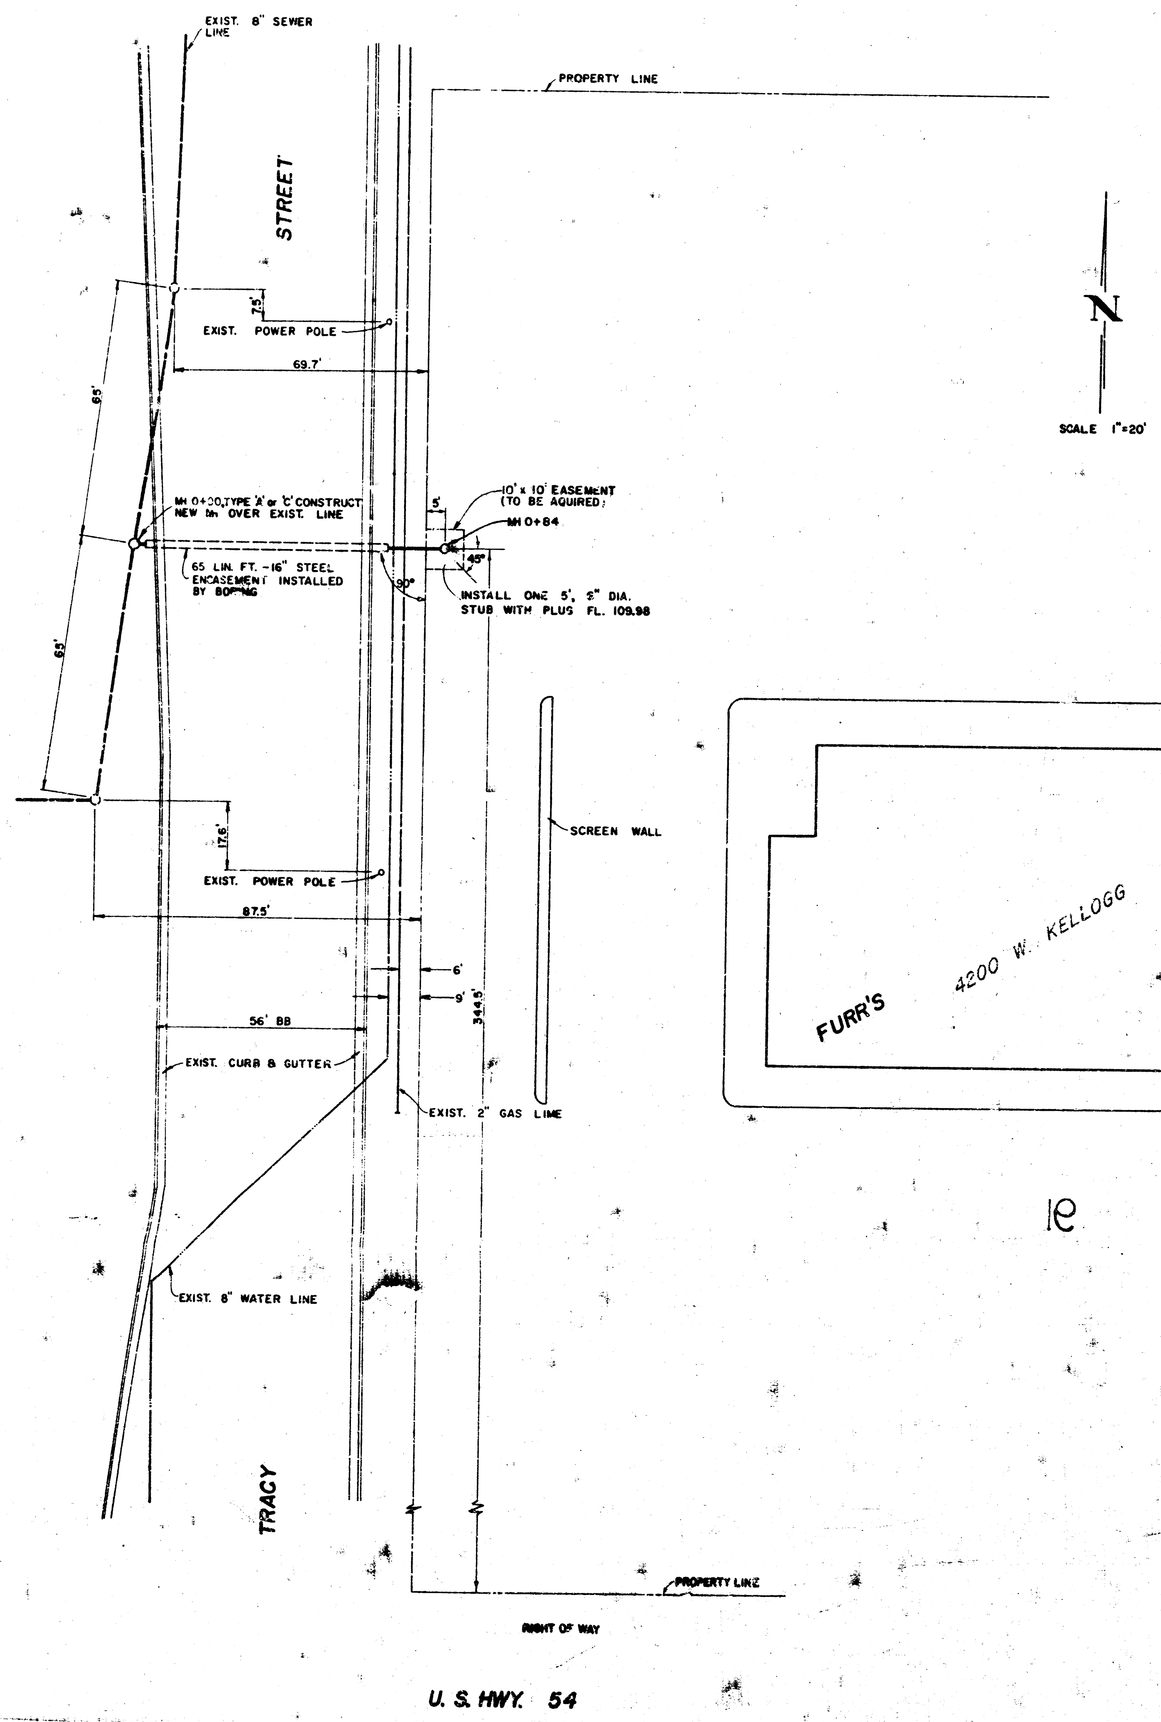

SCALE 1"=20'

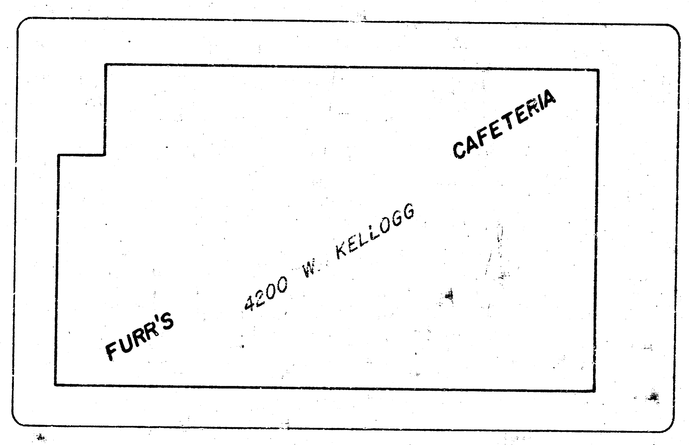

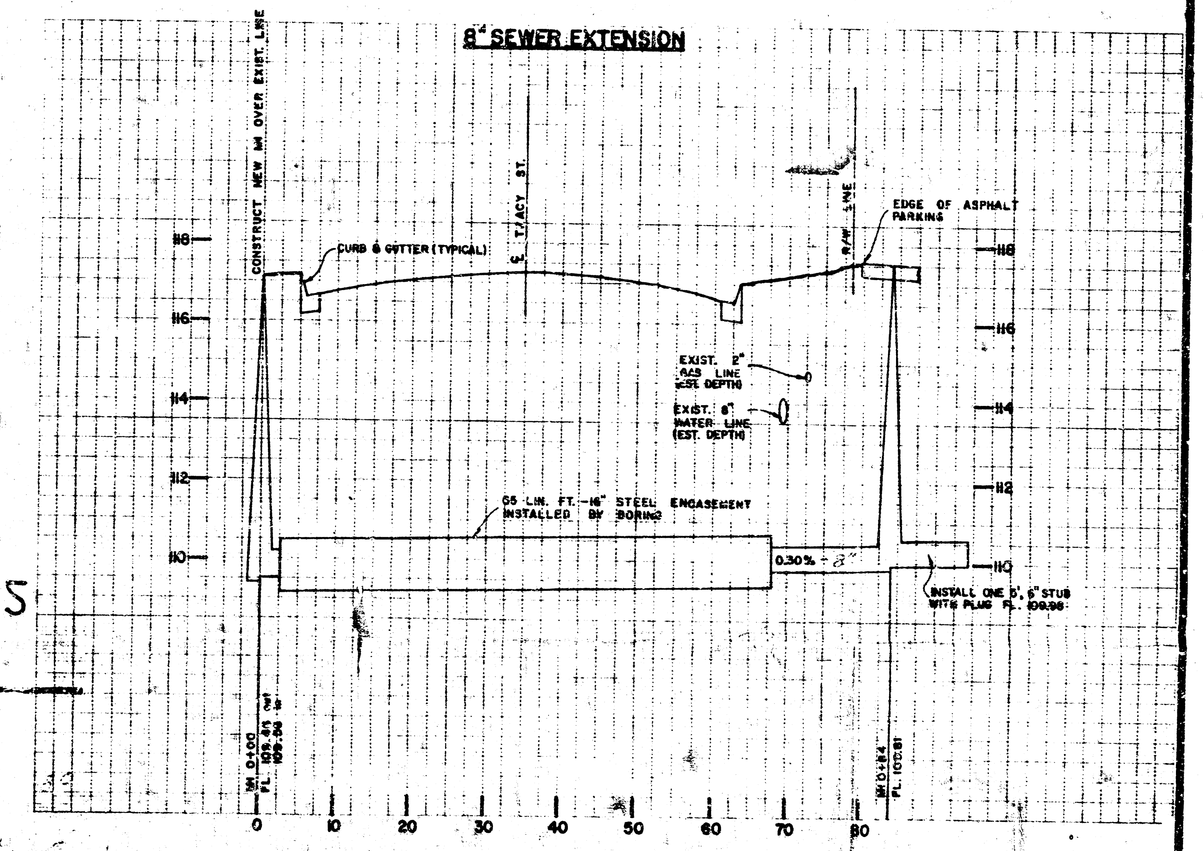

CITY OF WICHITA PROJECT NO. 468-78-245-80000-000-008

DYESS & COONIGAN ENGINEERS
2160 WEST 21st STREET
WICHITA, KANSAS 67203
(316) 262-0288

SANITARY SEWER EXTENSIONS
FURR'S CAFETERIA
WICHITA, KANSAS

SCALE 1"=20'
DATE 12-19-81
DESIGNED
SHEET 1F

FILMED FROM THE BEST AVAILABLE COPY