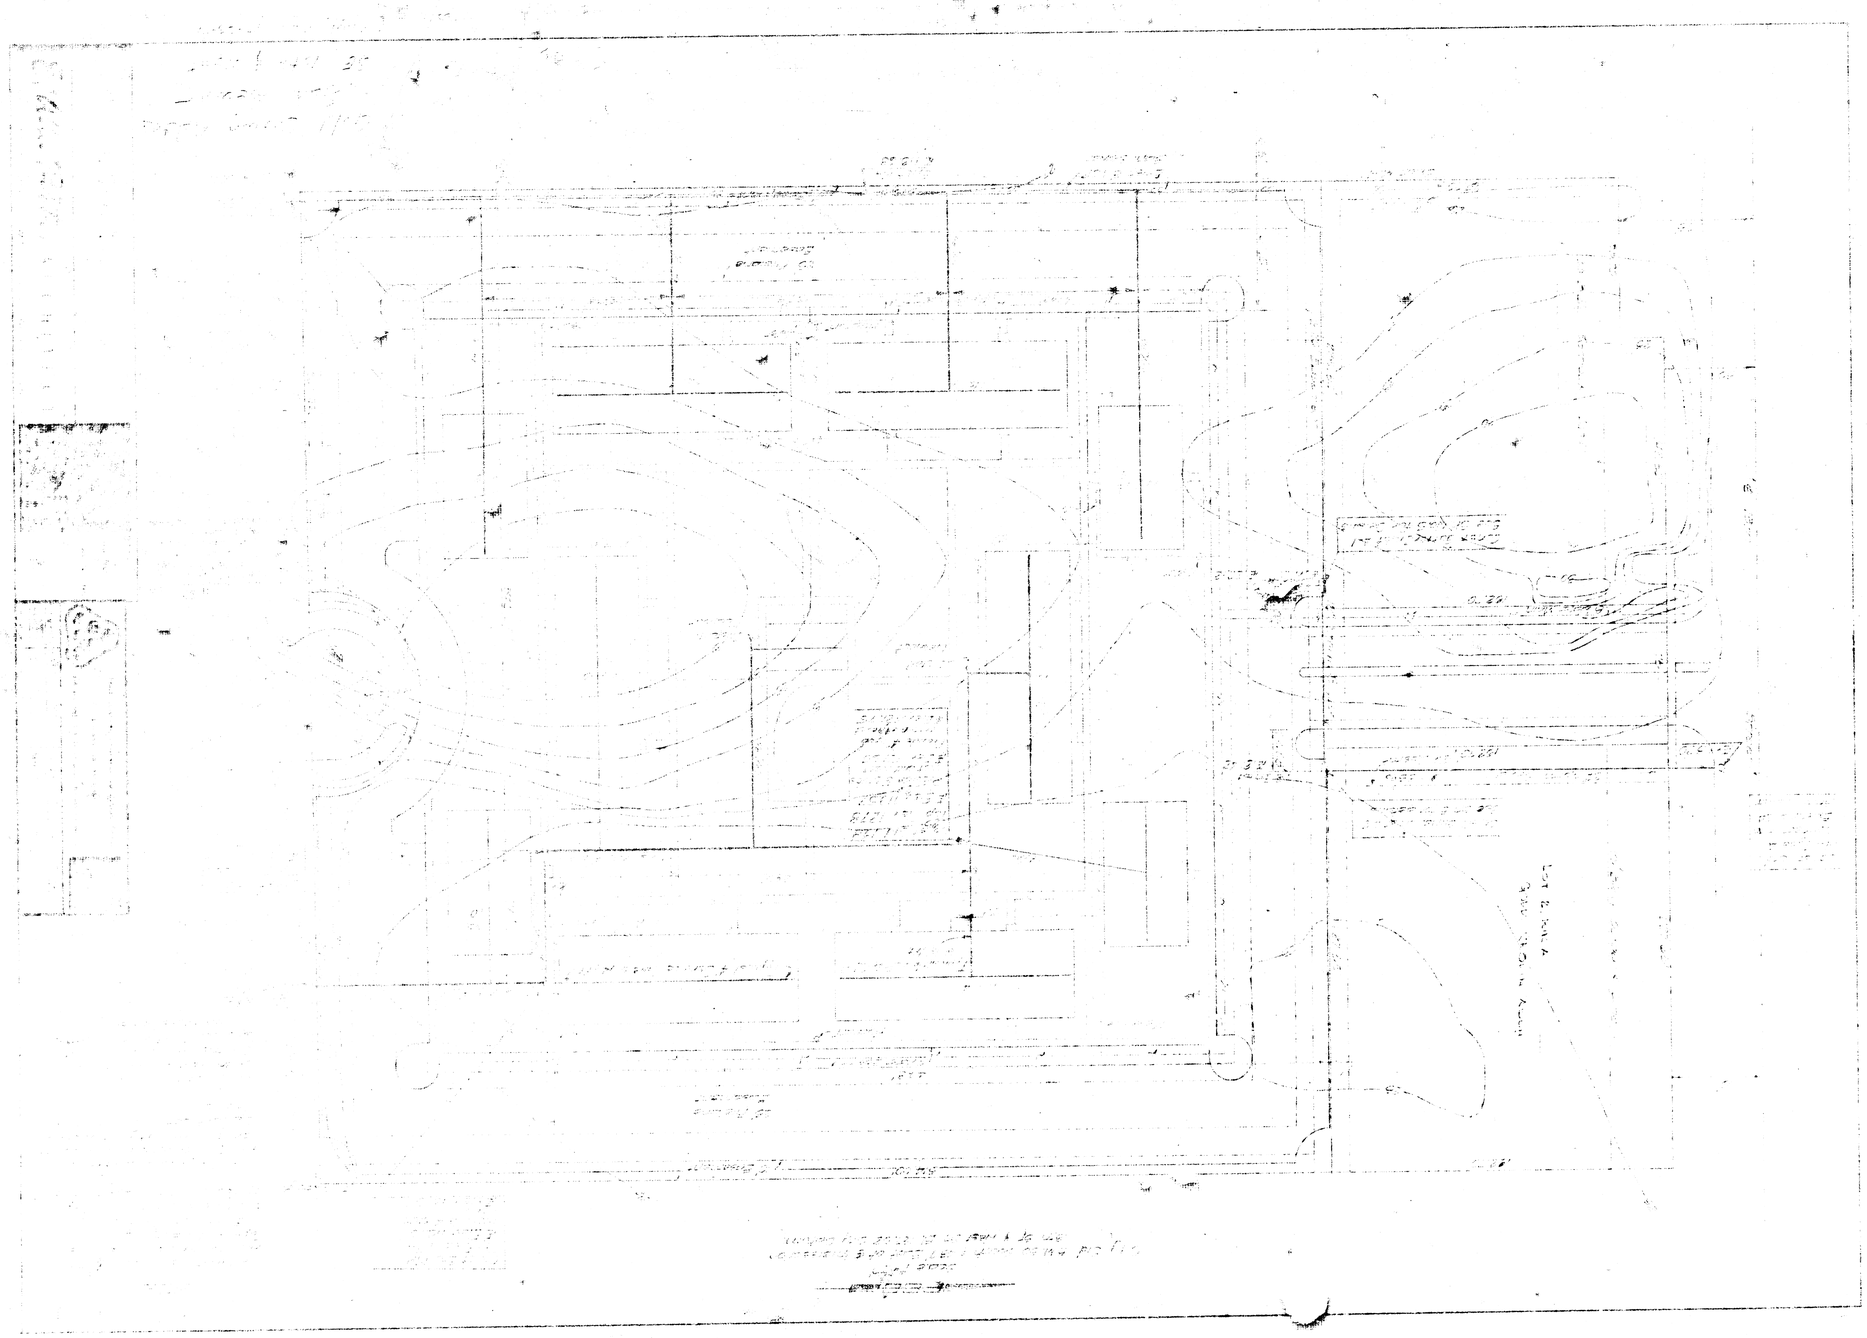

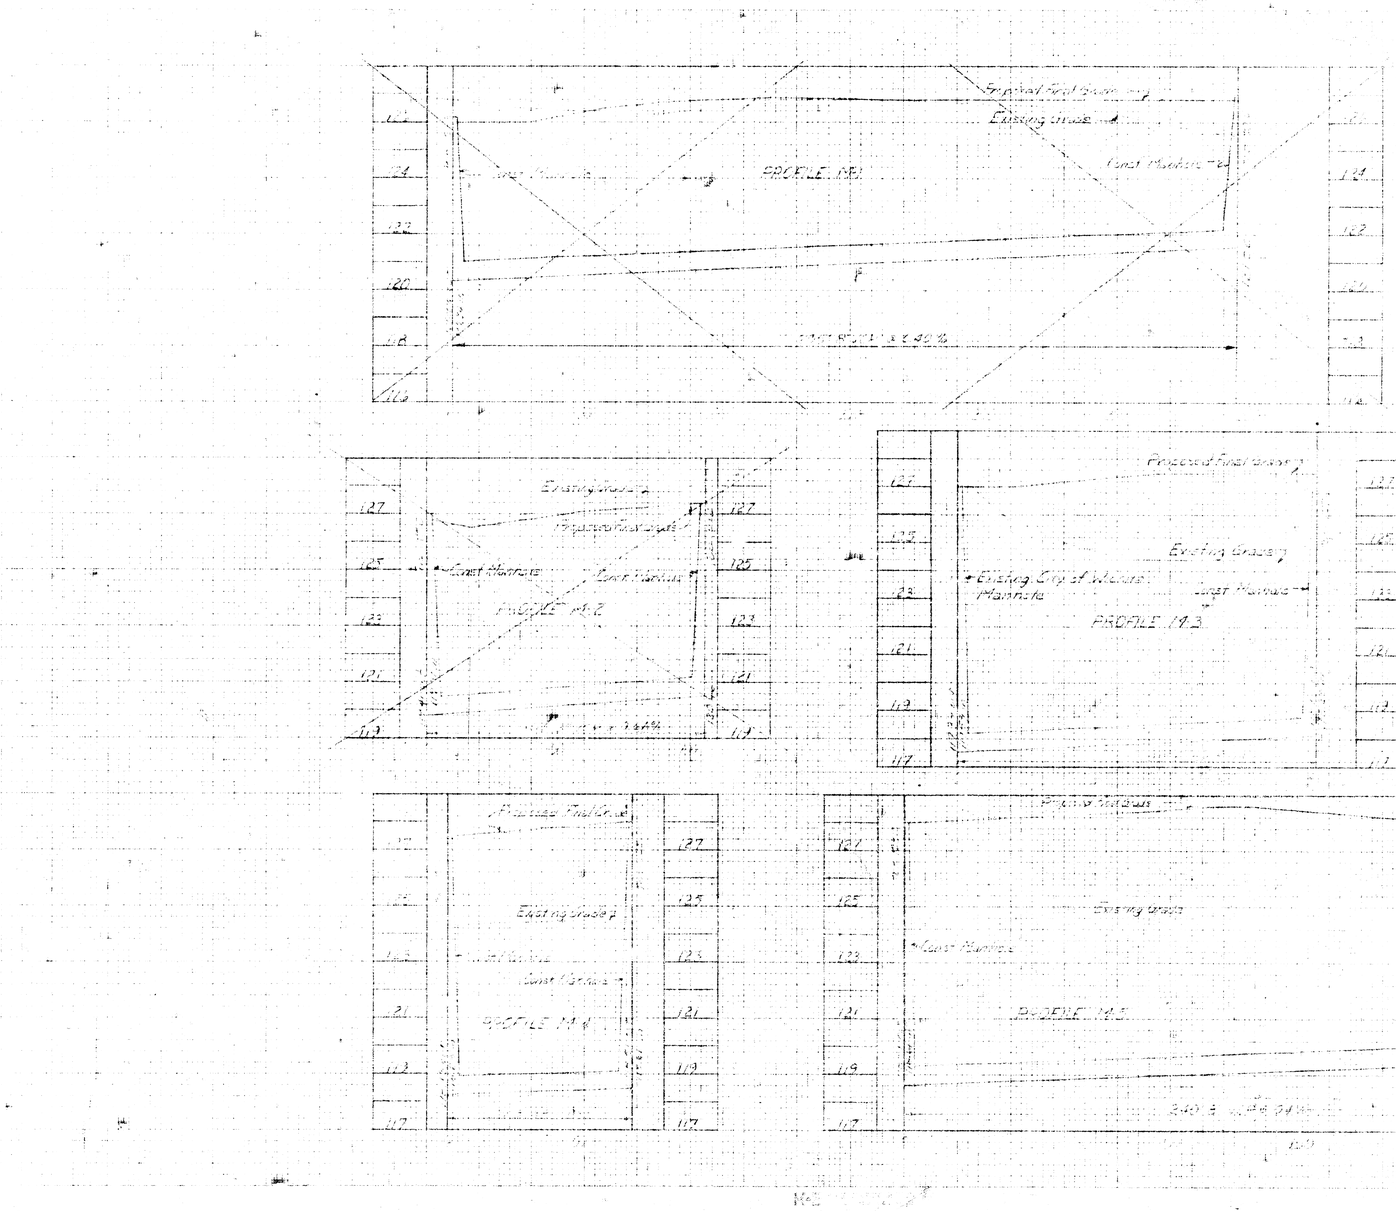
PROFILE N°1
PROFILE N°2
PROFILE N°3
PROFILE N°4
PROFILE N°5
Existing Grade
Proposed Final Grade
Finish Floor
Crest Manhole
Existing City of Mesa Manhole

14 3 5 (3)