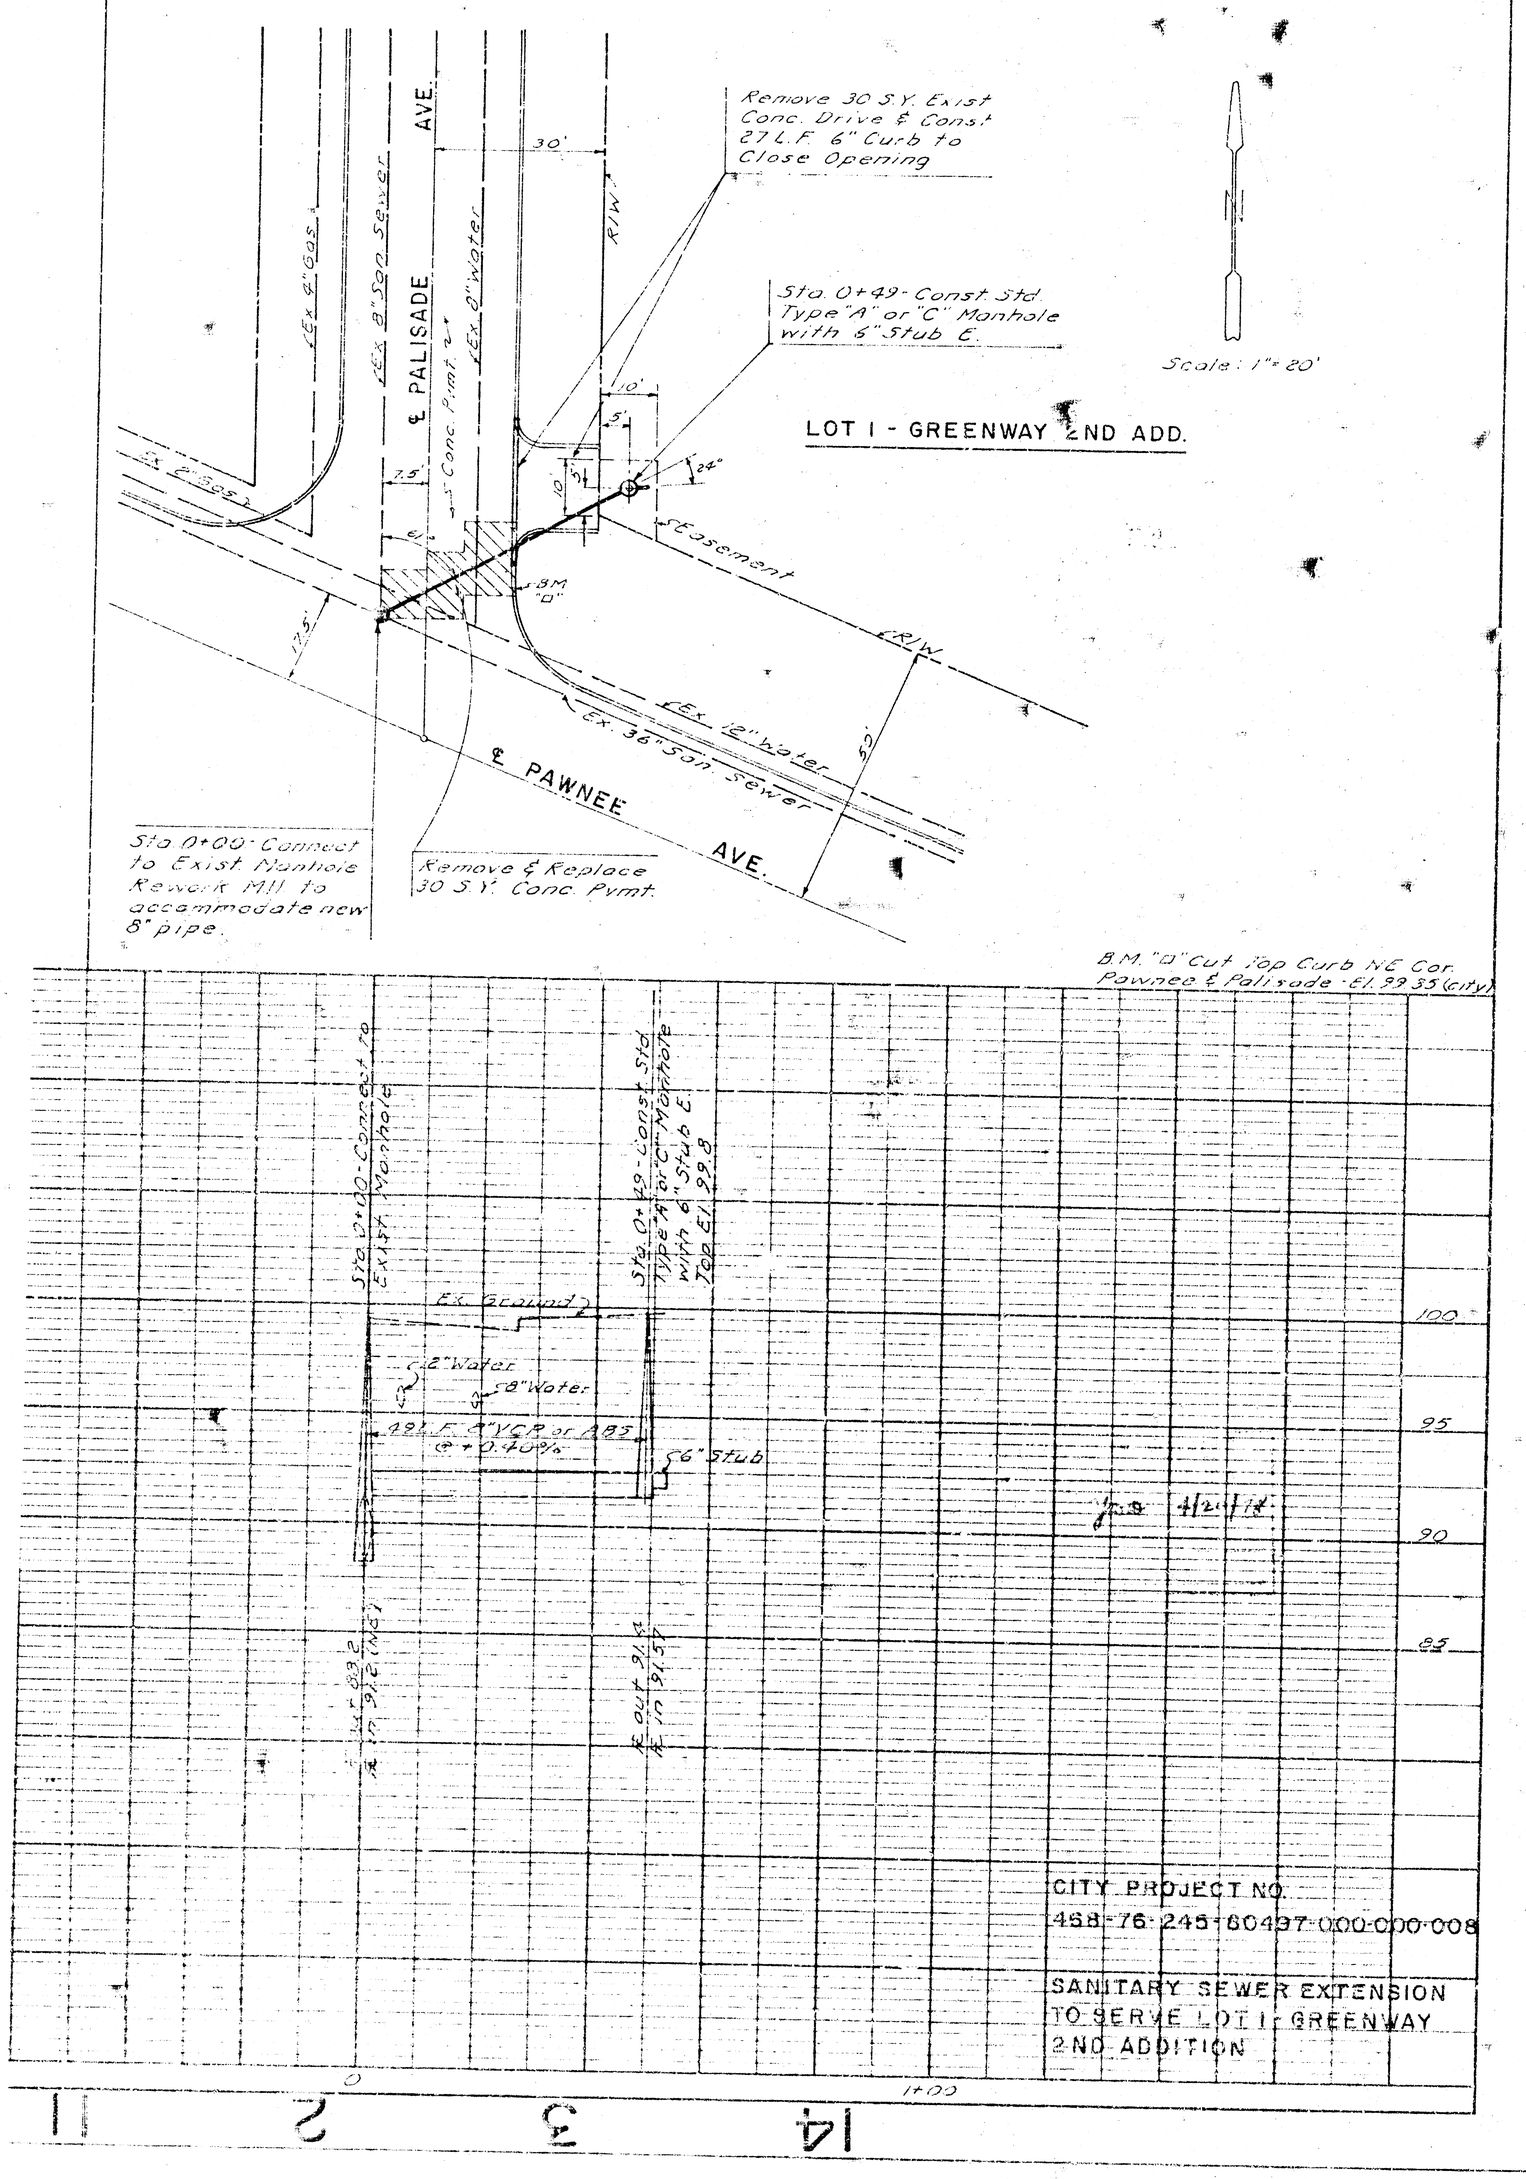
Remove 30 S.Y. Exist Conc. Drive & Const 27 L.F. 6" Curb to Close Opening
Sta. 0+49 - Const. Std. Type "A" or "C" Manhole with 6" Stub E.
Scale: 1" = 20'
LOT 1 - GREENWAY 2ND ADD.
Ex 8" San Sewer
Ex 8" Water
Ex 8" Gas
℄ PALISADE AVE.
℄ Conc. Pvmt.
30'
R/W
10'
5'
24°
7.5'
℄
BM "D"
17.5'
Easement
R/W
Ex. 12" Water
Ex. 36" San Sewer
50'
℄ PAWNEE AVE.
Sta. 0+00 - Connect to Exist. Manhole Rework M11 to accommodate new 8" pipe.
Remove & Replace 30 S.Y. Conc. Pvmt.
B.M. "D" Cut Top Curb N.E. Cor. Pawnee & Palisade - El. 99.35 (city)
Sta. 0+00 - Connect to Exist. Manhole
Sta. 0+49 - Const. Std. Type "A" or "C" Manhole with 6" Stub E. Top El. 99.8
Ex. Ground
2" Water
8" Water
48± L.F. 8" VCP or ABS @ +0.40%
6" Stub
Ex out 91.77
Ex in 91.57
100
95
90
85
CITY PROJECT NO.
468-76-245-60497-000-000-008
SANITARY SEWER EXTENSION
TO SERVE LOT 1 - GREENWAY
2ND ADDITION