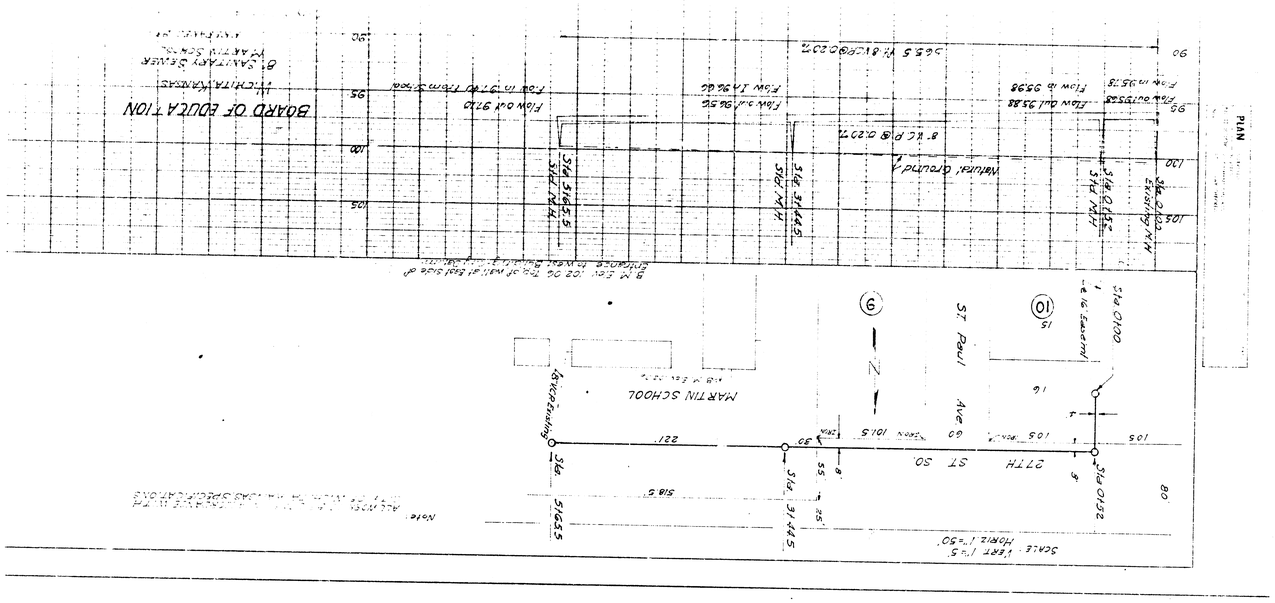

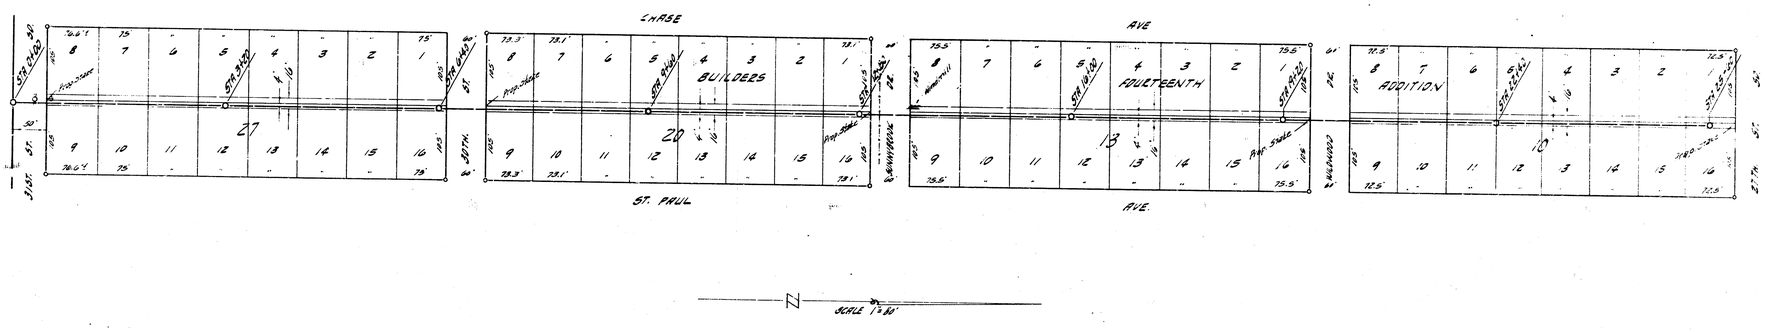

B.M. 97.36 "A" ON E CB EDWARDS, 10' N OF NL & 31ST. ST.
B.M. 97.44 C.I.T. STANDARD SE MERIDIAN & 31ST. ST.
B.M. 97.605 USC&G MON. SW. MERIDIAN & 31ST. ST.

PLAN SCALE 1"=50'
PROFILE SCALE 1"=50' HOR. 1"=5' VERTICAL

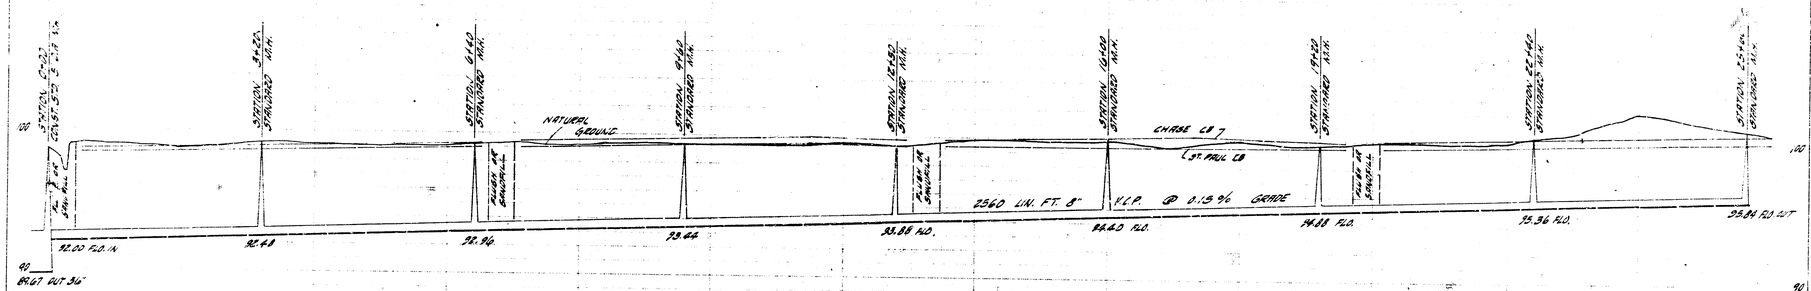

LATERAL 68 SANITARY SEWER 22
C.I.T. OF WICHITA, KANSAS