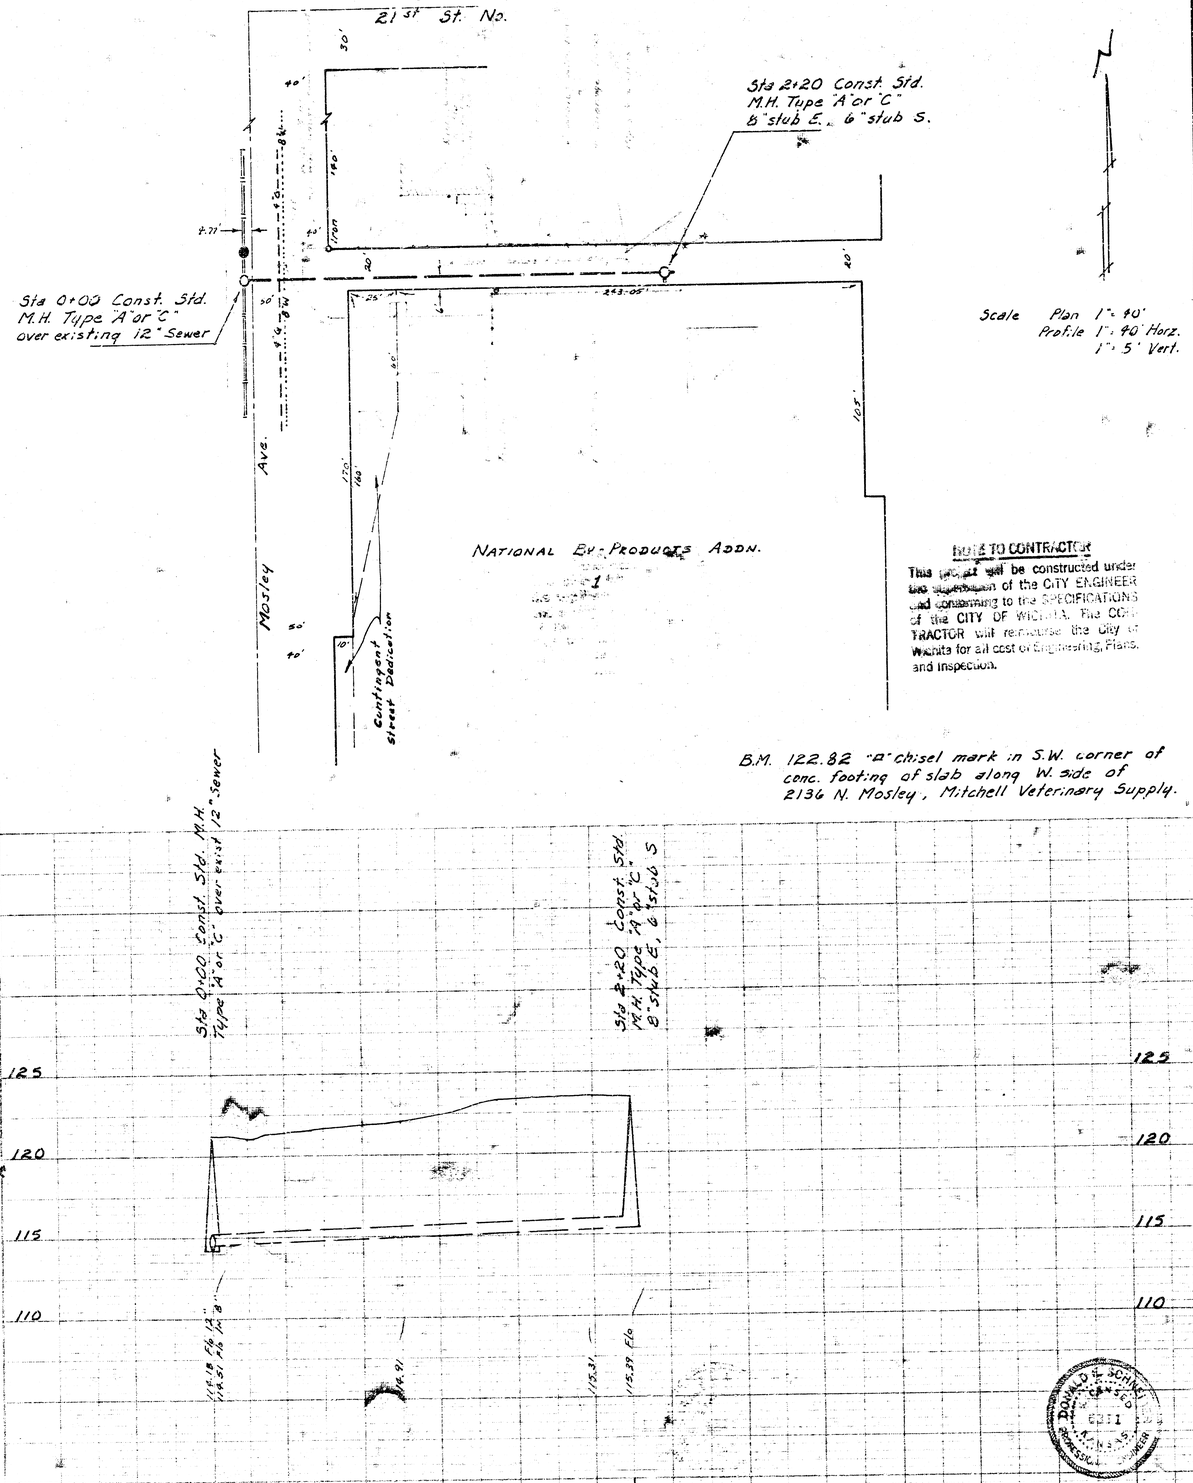

Scale Plan 1" = 40'
Profile 1" = 40' Horz.
1" = 5' Vert.

NOTE TO CONTRACTOR

This project will be constructed under the supervision of the CITY ENGINEER and conforming to the SPECIFICATIONS of the CITY OF WICHITA. The CONTRACTOR will reimburse the City of Wichita for all cost of Engineering, Plans, and Inspection.

DONALD L. SCHNEE
No. 6811
REGISTERED PROFESSIONAL ENGINEER

SAN. SEWER EXT. TO NATIONAL BY-PRODUCTS ON MOSLEY APPROX. 190' S. OF 21st ST.
CITY OF WICHITA, R.W. LINN - CITY ENGINEER
PRIVATE PROJ. NO. DBKW707068