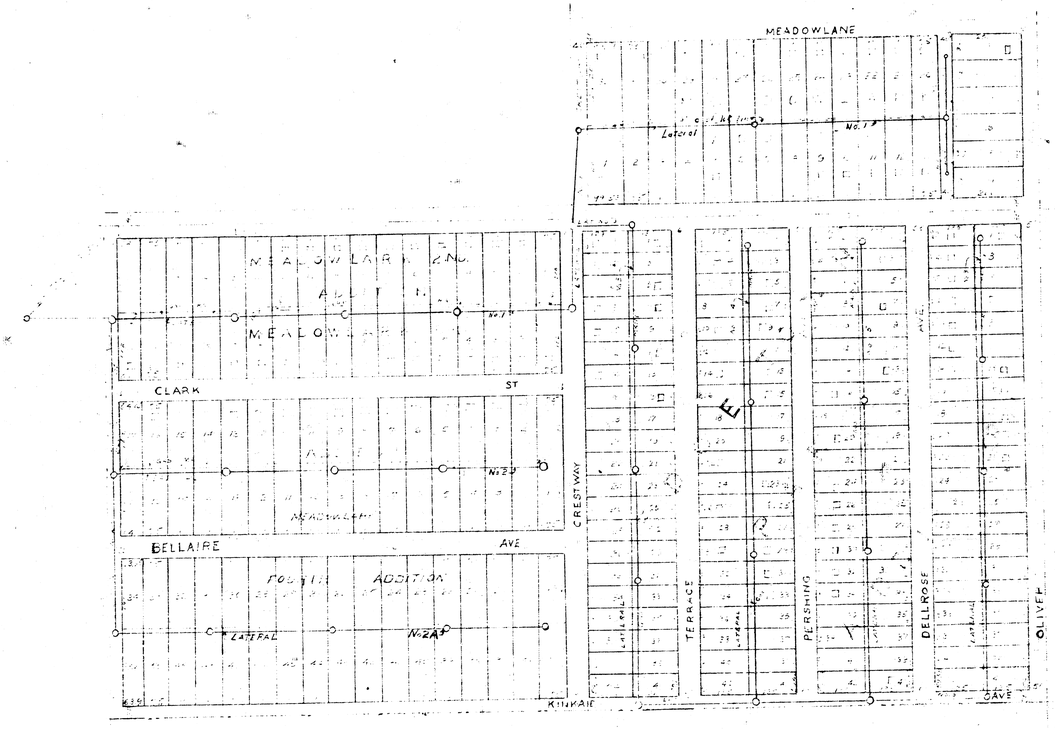

N

SCALE IN FEET

MAP
SHOWING LOCATION O
FOR
EDGETOWN AND MEADO
ADDITIONS

F E DEVLIN — CONSULTING
WICHITA, KANSAS
1947

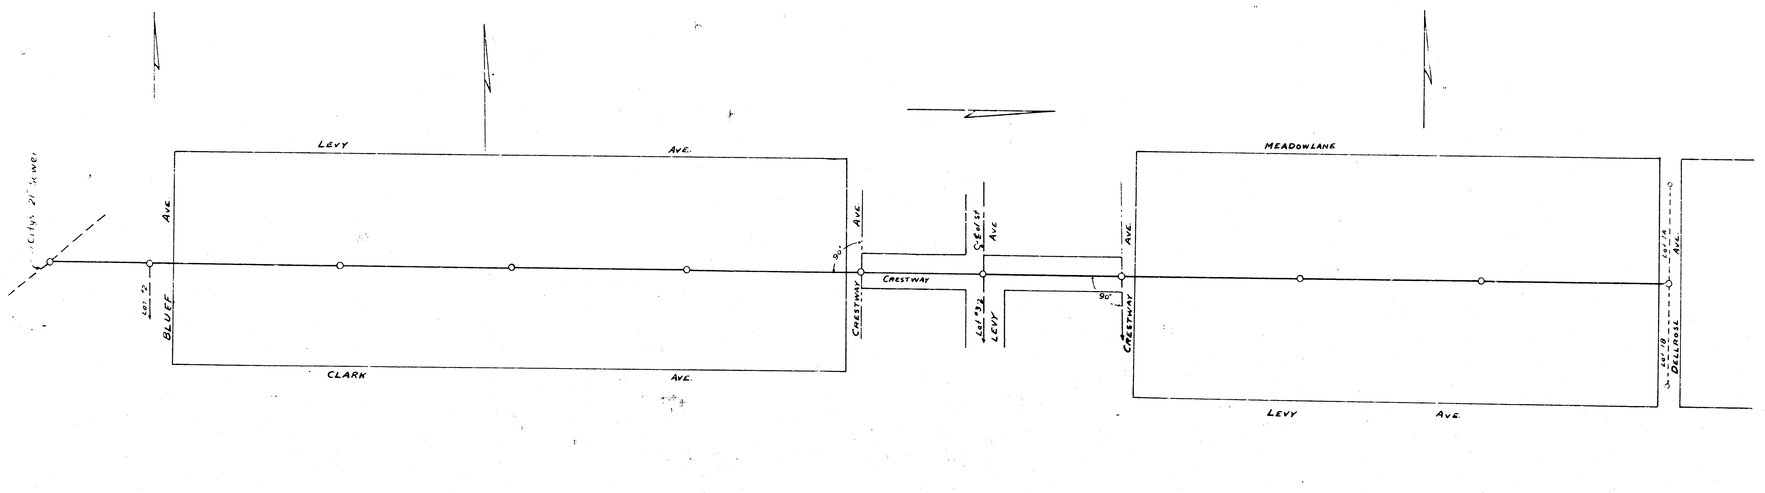

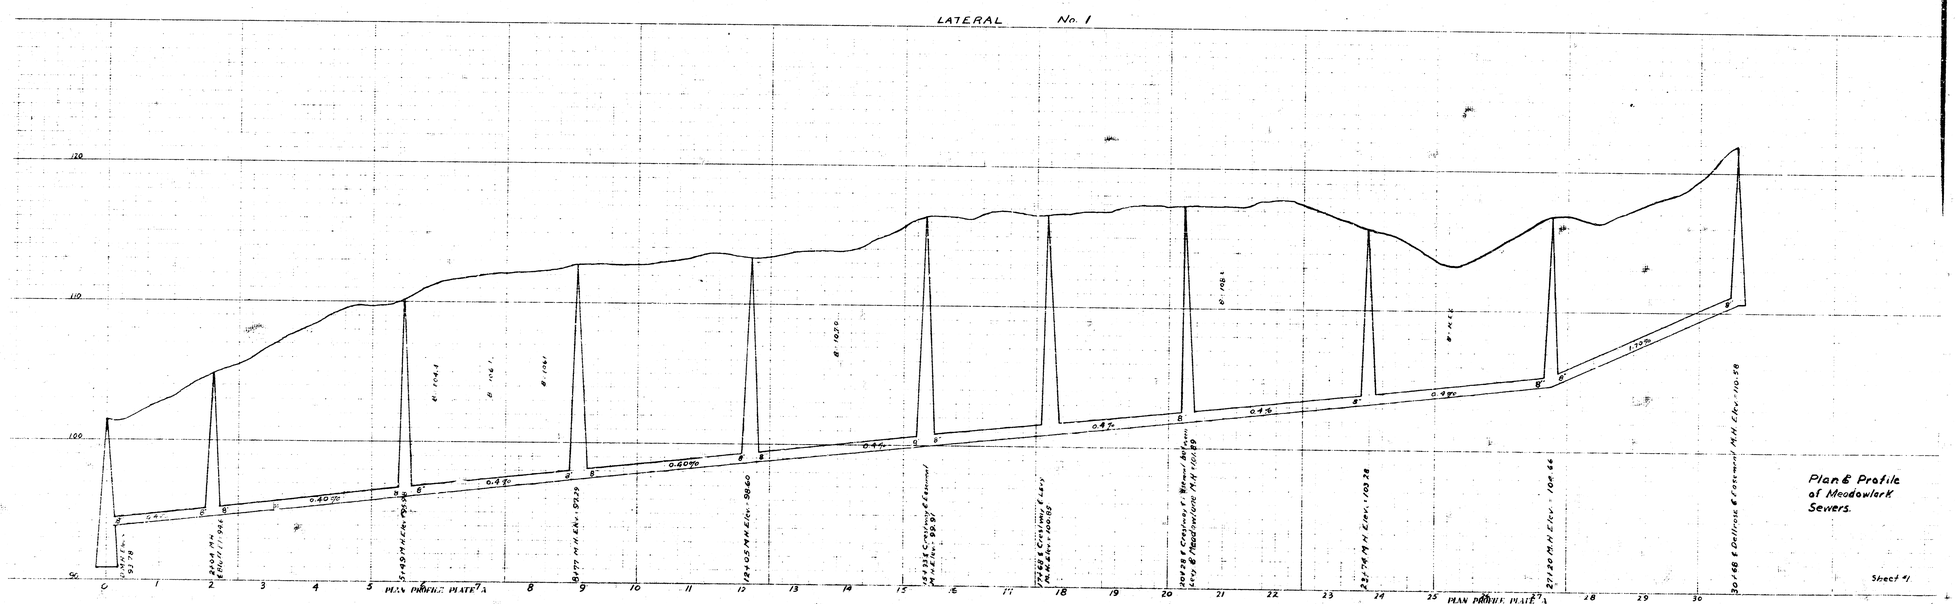

Plan & Profile of Meadowlerk Sewers.

Sheet #1

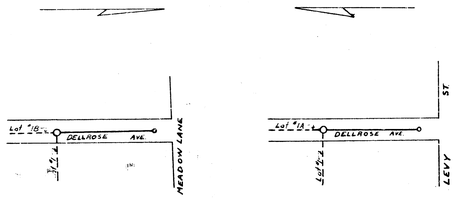

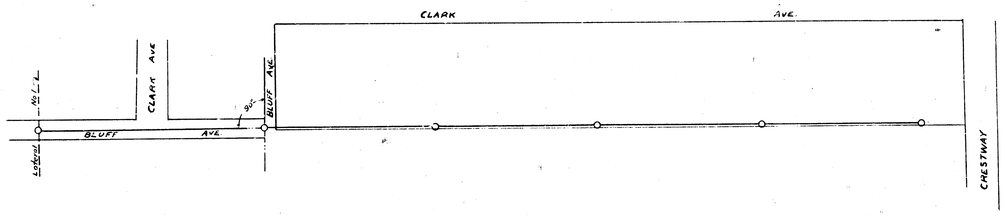

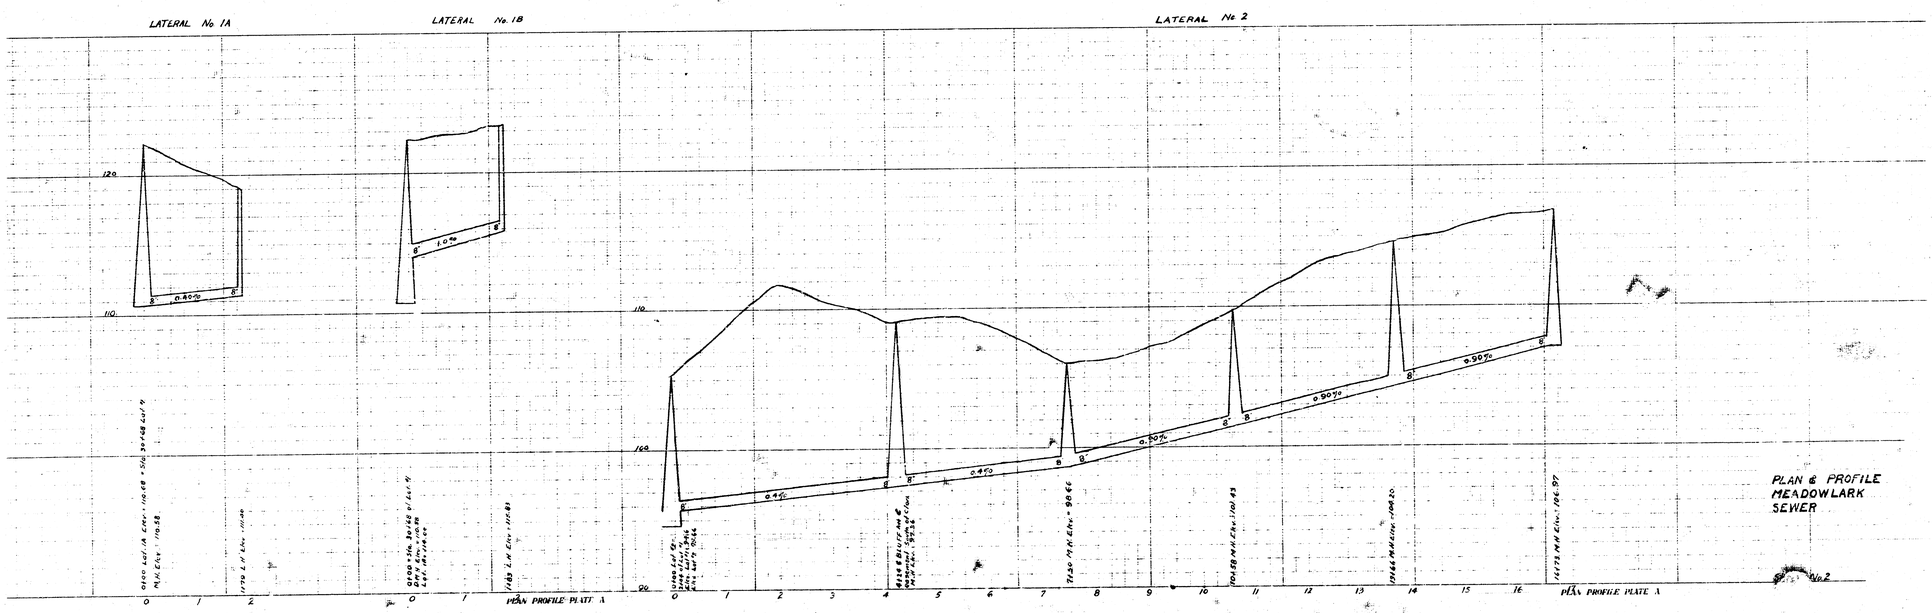

PLAN & PROFILE
MEADOWLARK
SEWER

No. 2

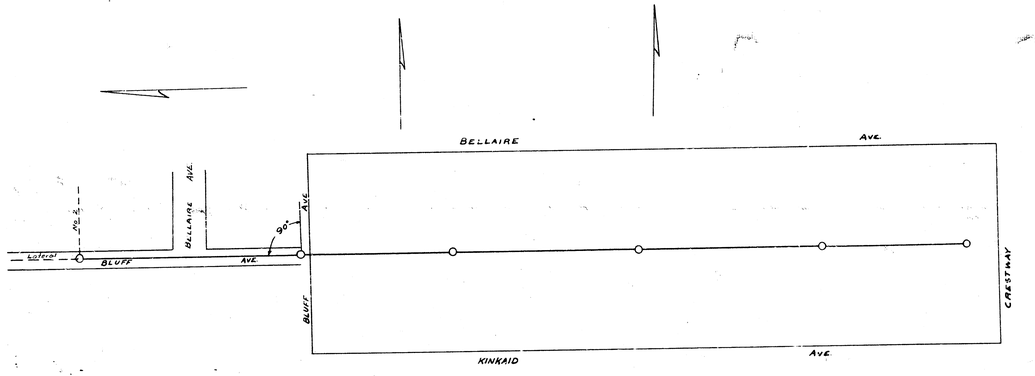

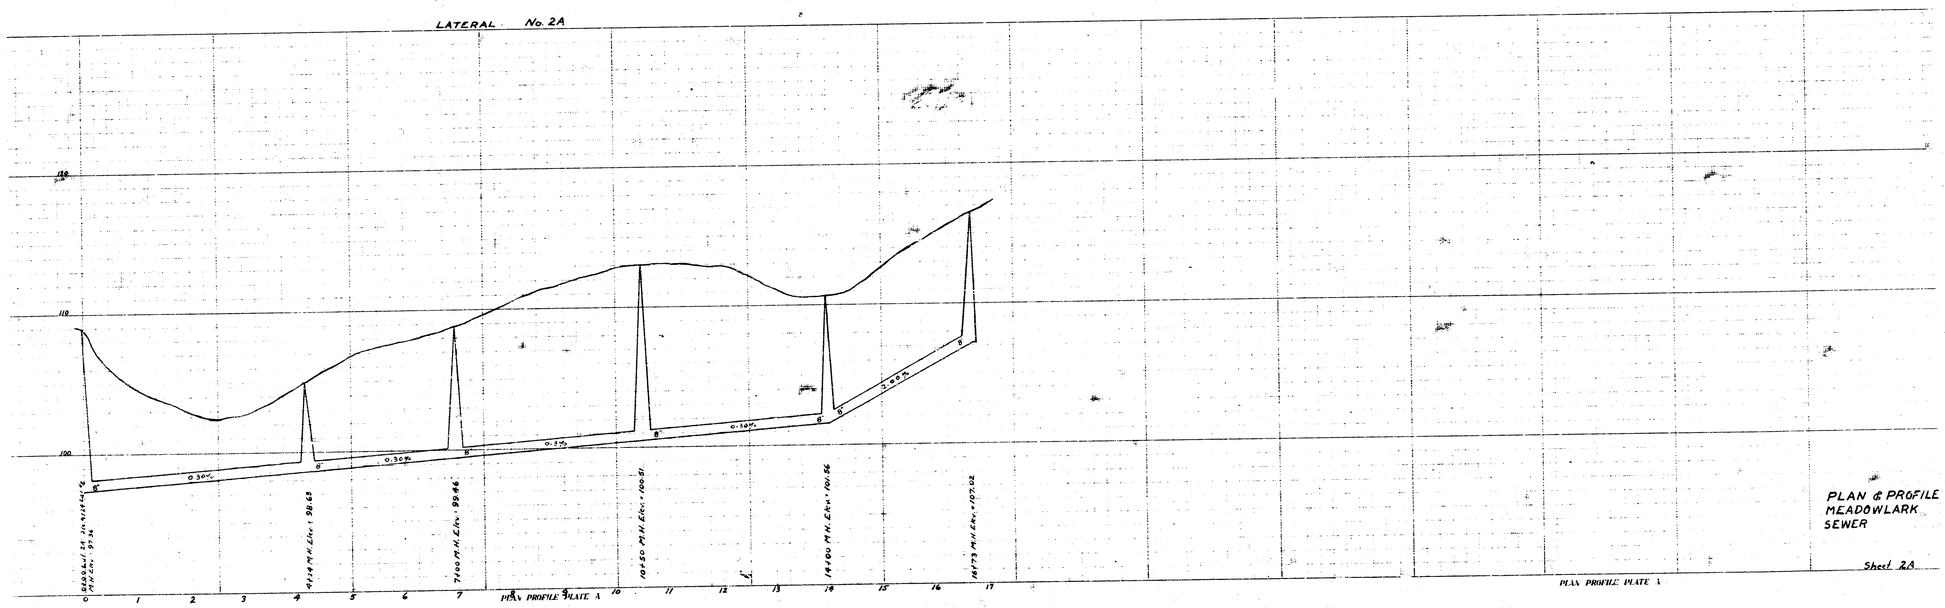

PLAN & PROFILE
MEADOWLARK
SEWER

Sheet 2A

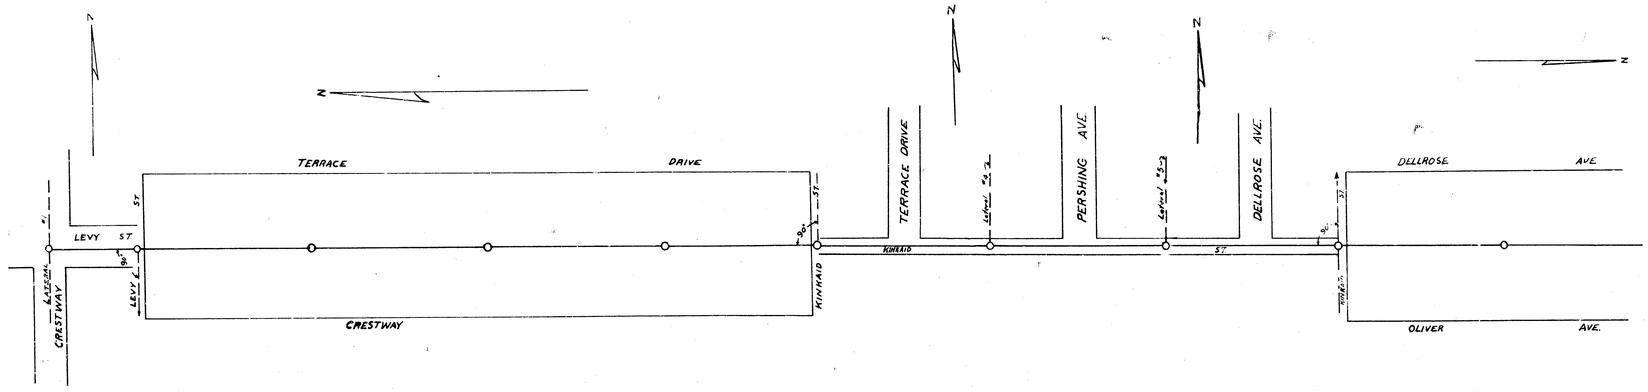

LATERAL NO. 3

LATERAL NO. 3

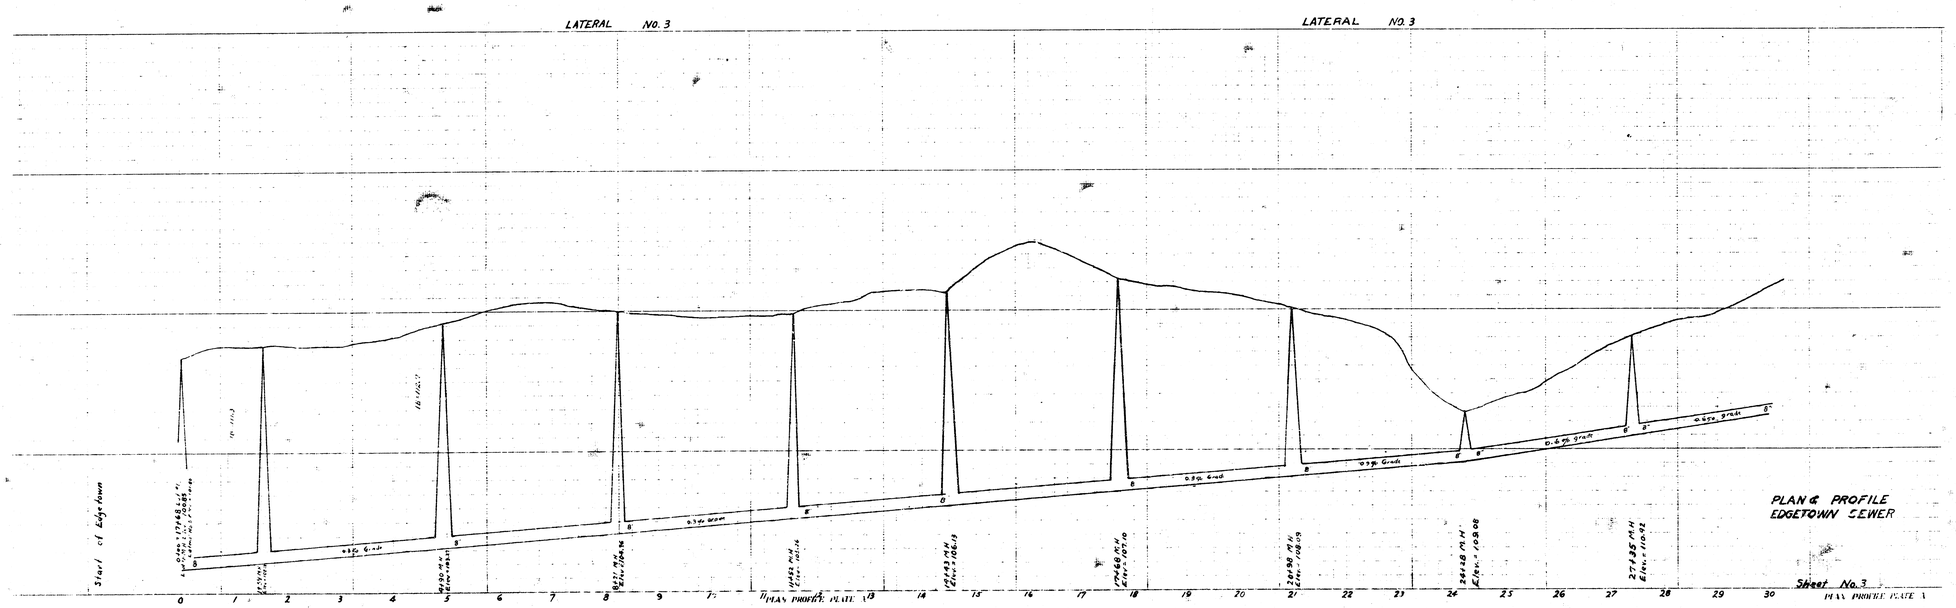
Start of Edgetown
0.49% Grade
0.49% Grade
0.49% Grade

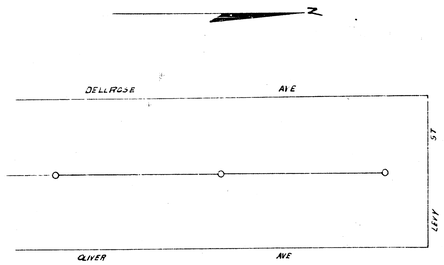

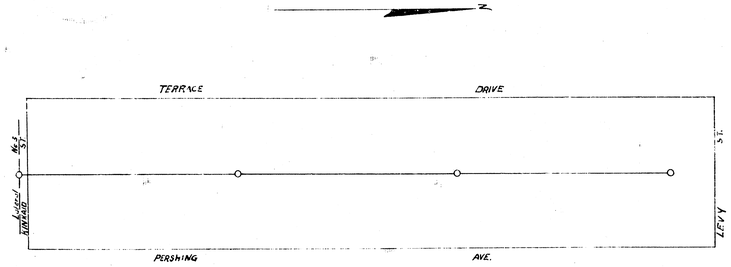

LATERAL No 3 CONTINUED

LATERAL No 4

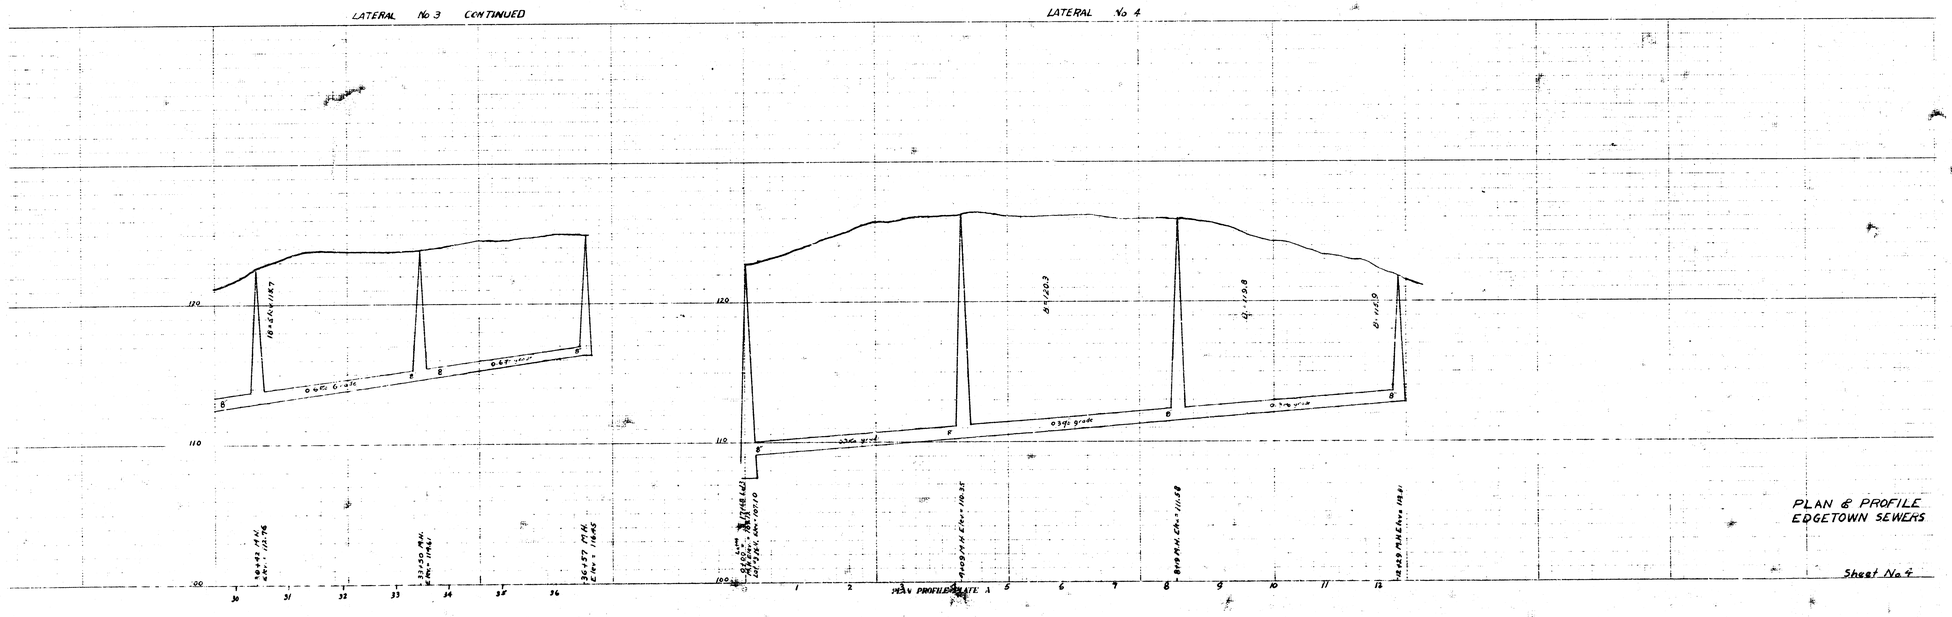

PLAN PROFILE PLATE A

PLAN & PROFILE
EDGETOWN SEWERS

Sheet No 4

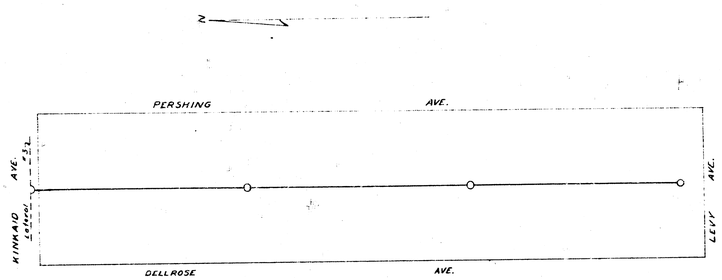

LATERAL No. 5

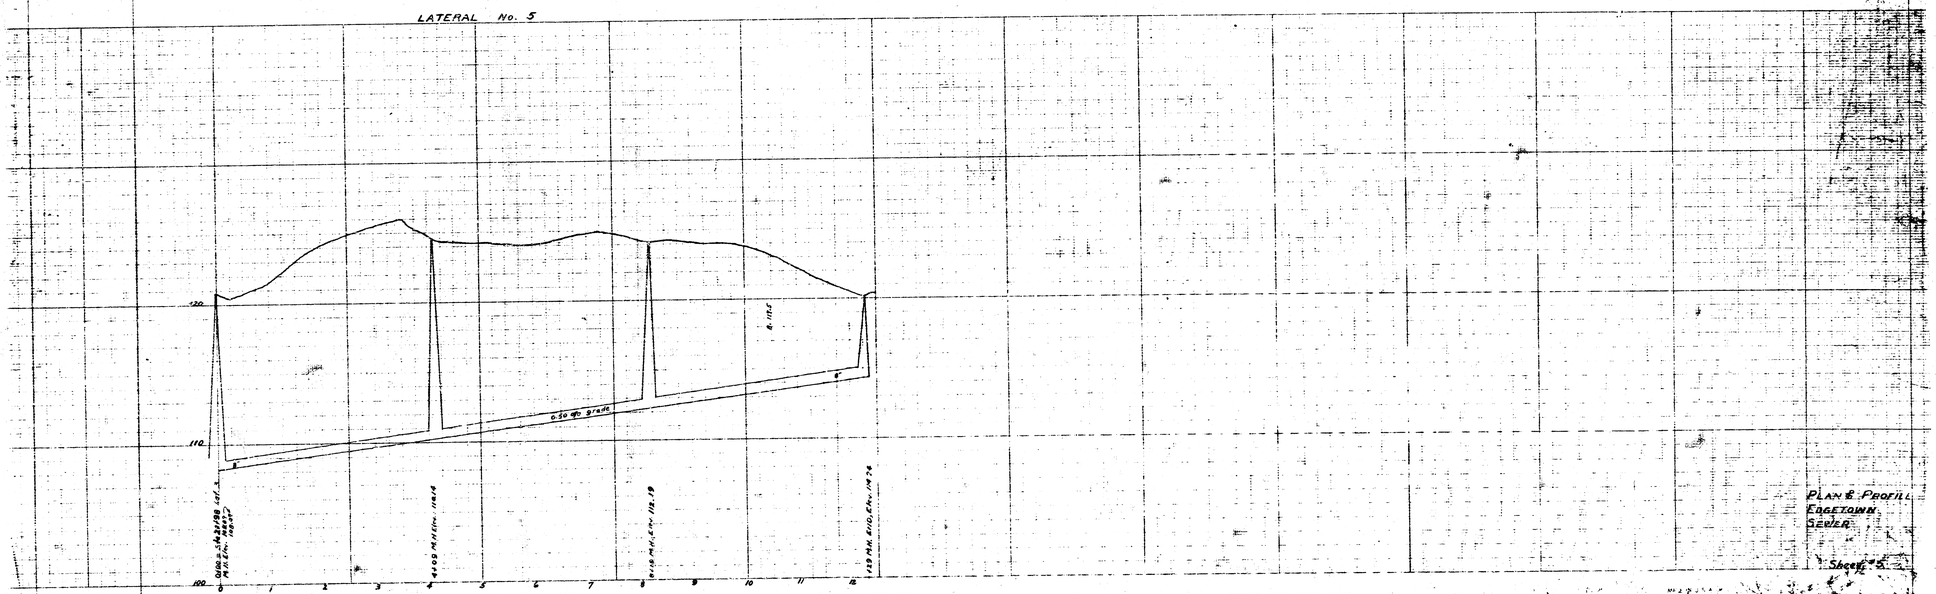

PLAN & PROFILE
EDGETOWN
SEWER

Sheet 5