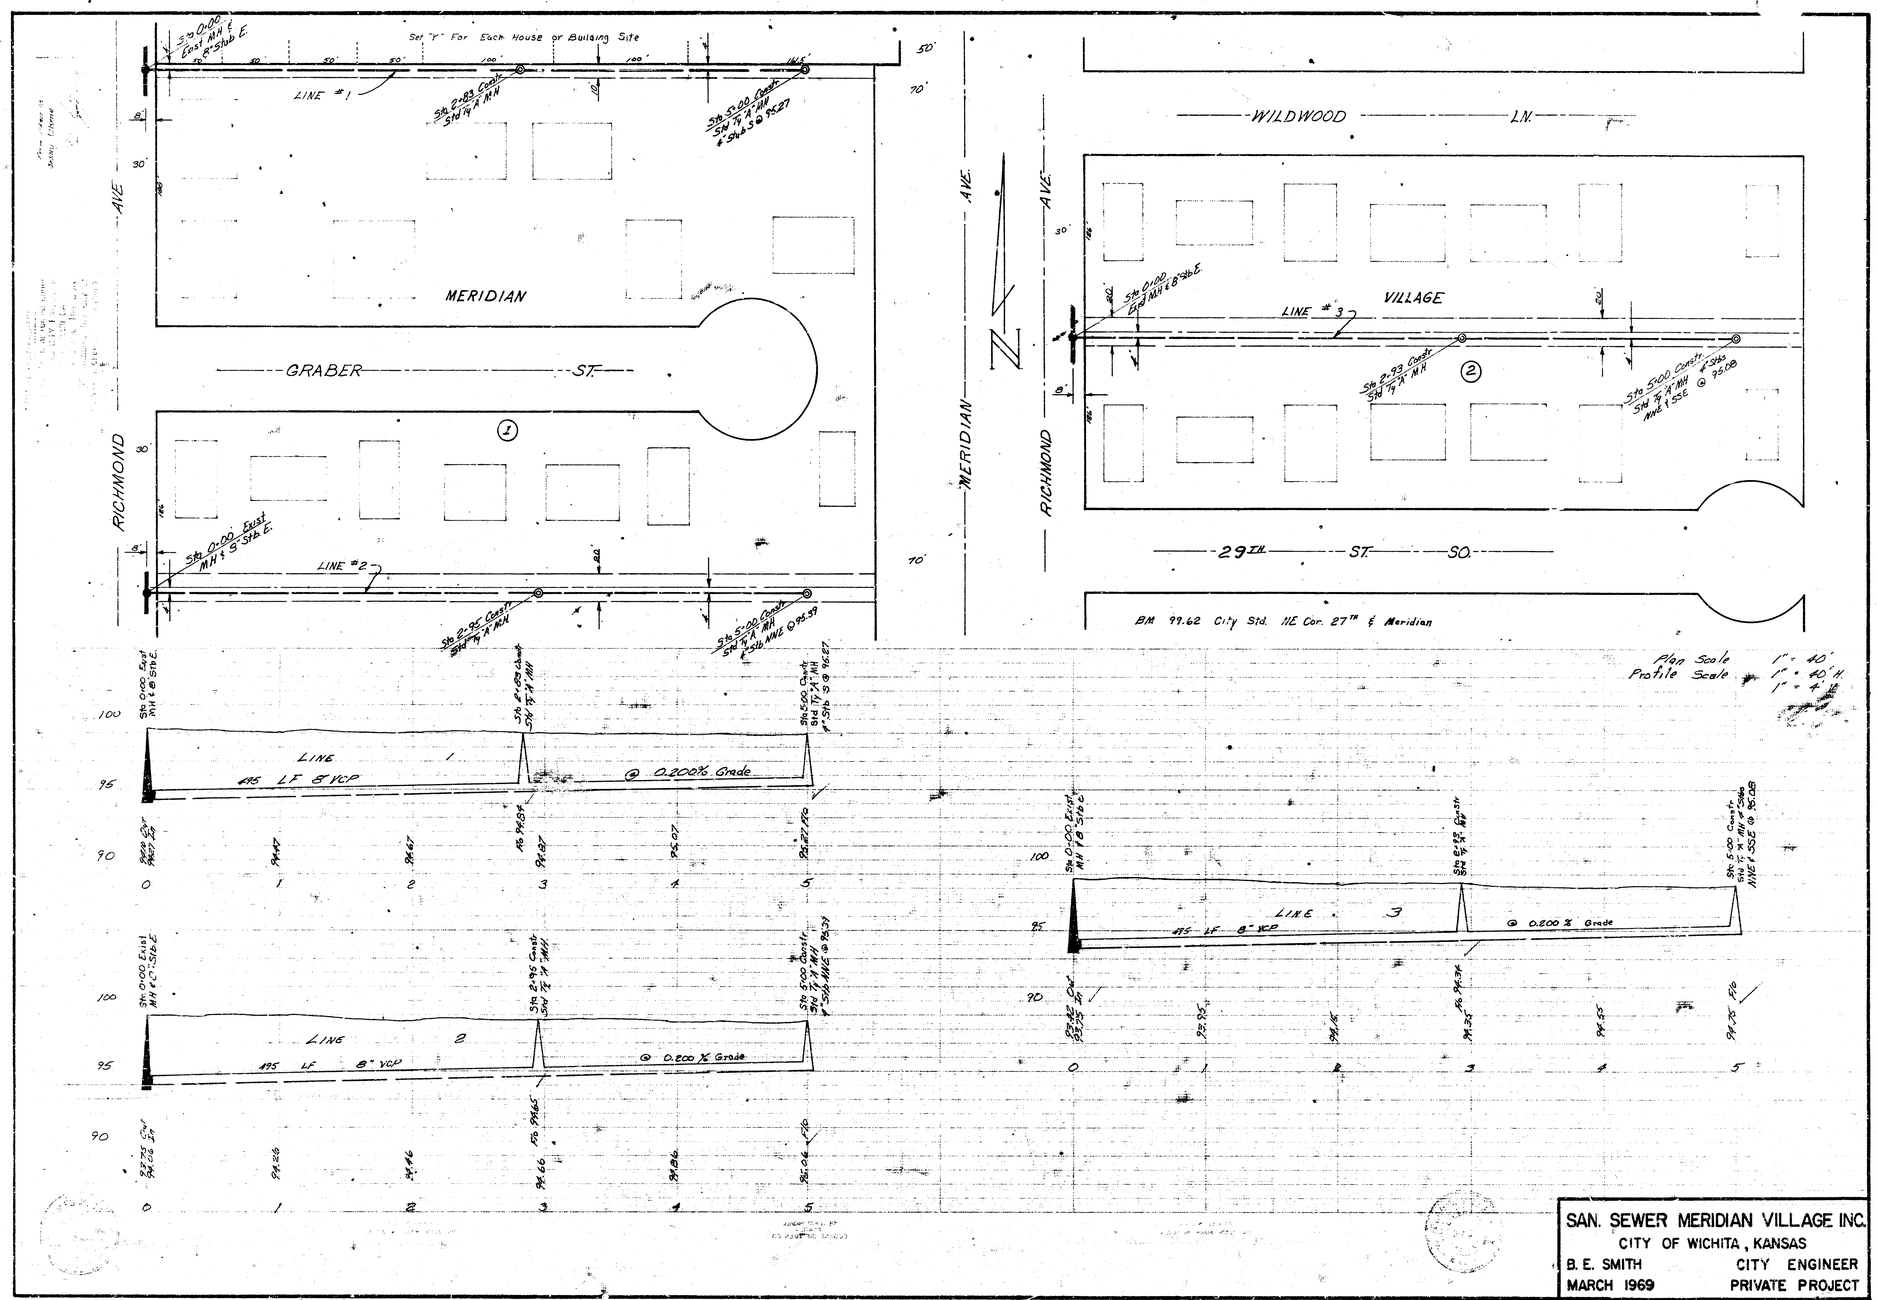

SAN. SEWER MERIDIAN VILLAGE INC.
CITY OF WICHITA, KANSAS
B. E. SMITH CITY ENGINEER
MARCH 1969 PRIVATE PROJECT