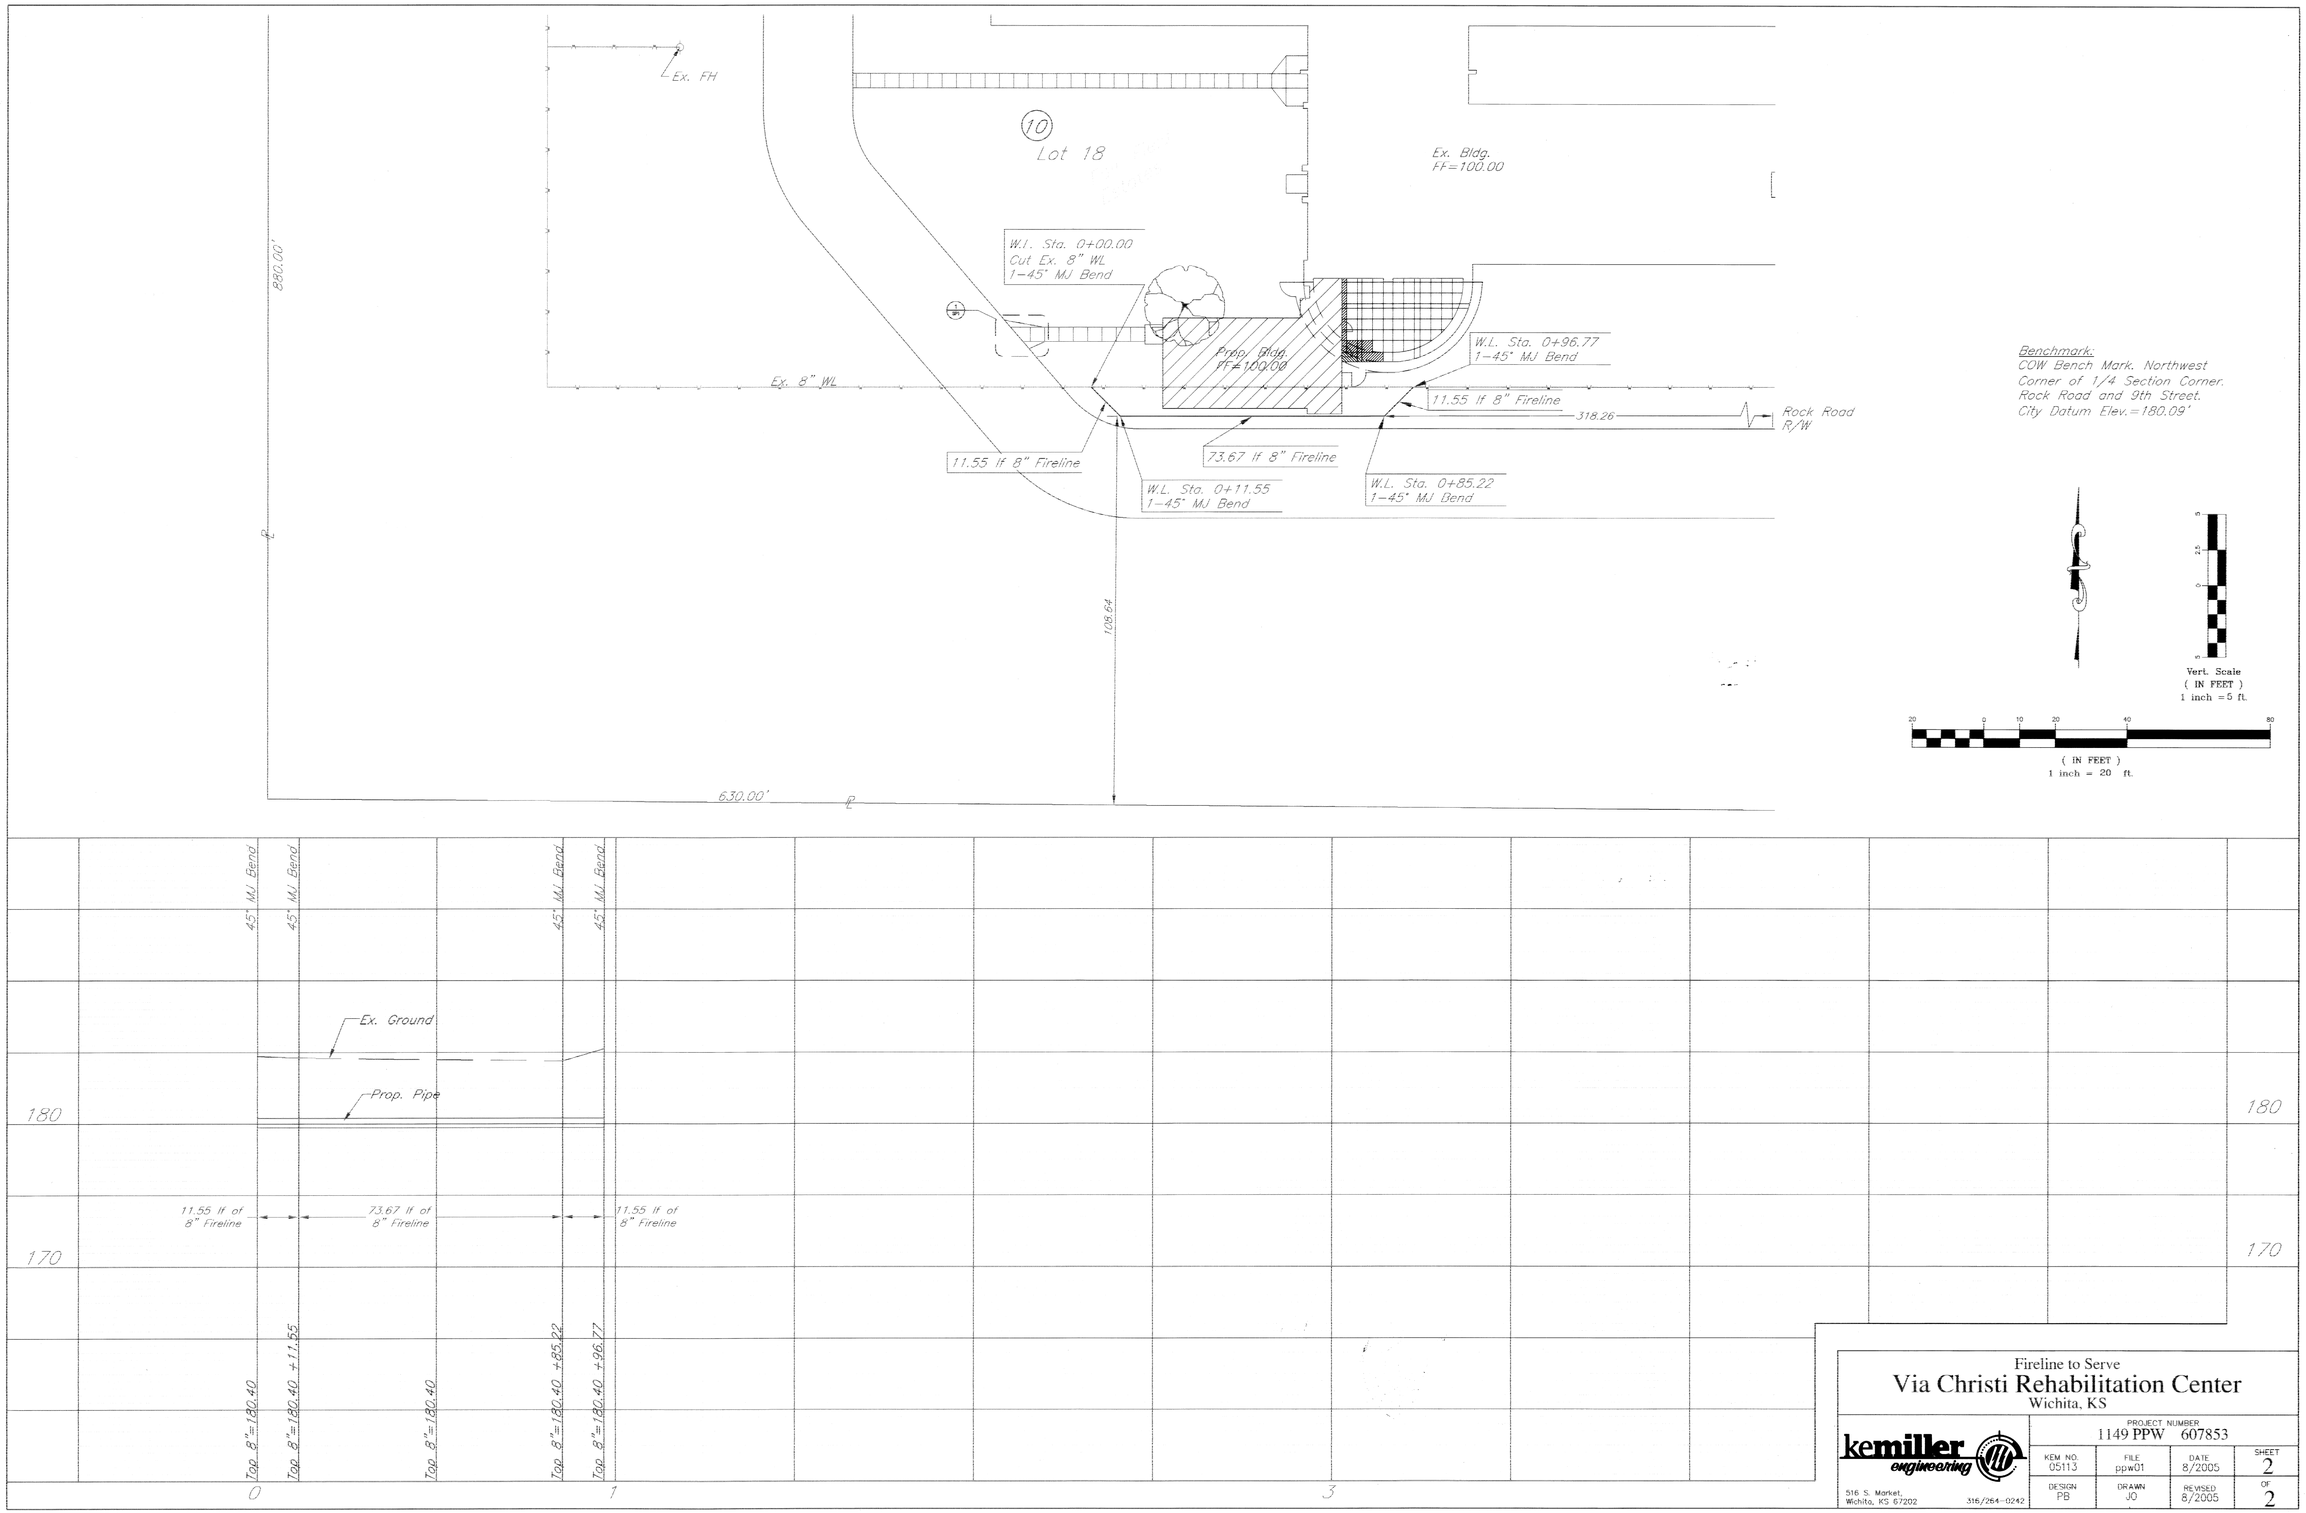

Fireline to Serve

Via Christi Rehabilitation Center

Wichita, KS

kemiller engineering

516 S. Market,
Wichita, KS 67202
316/264-0242

PROJECT NUMBER			
1149 PPW 607853			
KEM NO. 05113	FILE ppw01	DATE 8/2005	SHEET 2
DESIGN PB	DRAWN JO	REVISED 8/2005	OF 2