| FHWA REGION NO. | STATE | PROJECT NO. | FISCAL YEAR | SHEET NO. | TOTAL SHEETS |
|---|---|---|---|---|---|
| 7 | KANSAS | 87N-0378-01 | 2007 | 61 | 72 |

5 0 10 20

SCALE: 1" = 20'

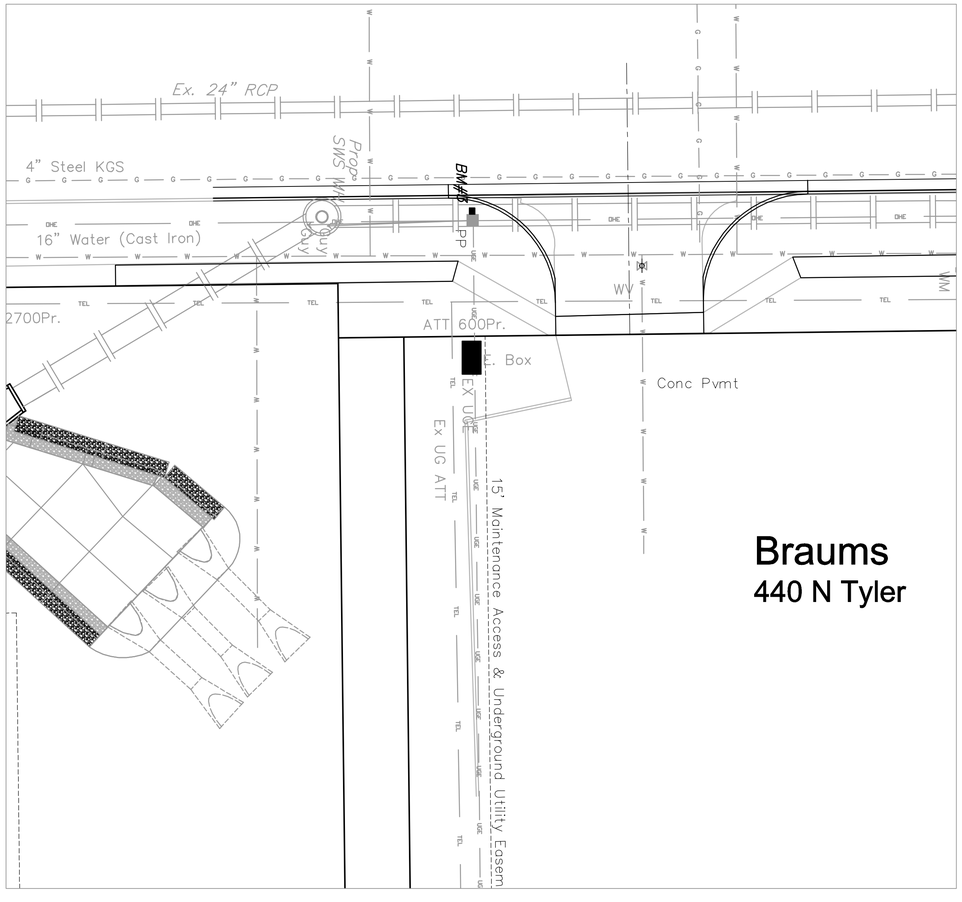


No Trees Planted on This Sheet
Due to Utility and ROW Conflicts

Note:
*Trees/Shrubs to be removed are marked thus:*

Note:
*Pavement, Sidewalks, and Etc. To Be Removed Are Indicated By:*

**Drawing File:** E:\eng\central and tyler intersection\landscape\lscape.dwg

MAY 2008

Design: DML
Drawn:
Approved: J. F. Bradley
Scale: 1:20

**Project No.** 05-10-E393 CAPITAL IMPROVEMENT PROJECT

TYLER SOUTH LANDSCAPE
CENTRAL & TYLER INTERSECTION
PAVEMENT, STORM WATER SEWER, TRAFFIC CONTROL IMPROVEMENTS


Baughman Company, P.A.
315 Ellis St. Wichita, KS 67211 P 316-262-7271 F 316-262-0149
ENGINEERING | SURVEYING | PLANNING | LANDSCAPE ARCHITECTURE


SHEET 61 OF 72