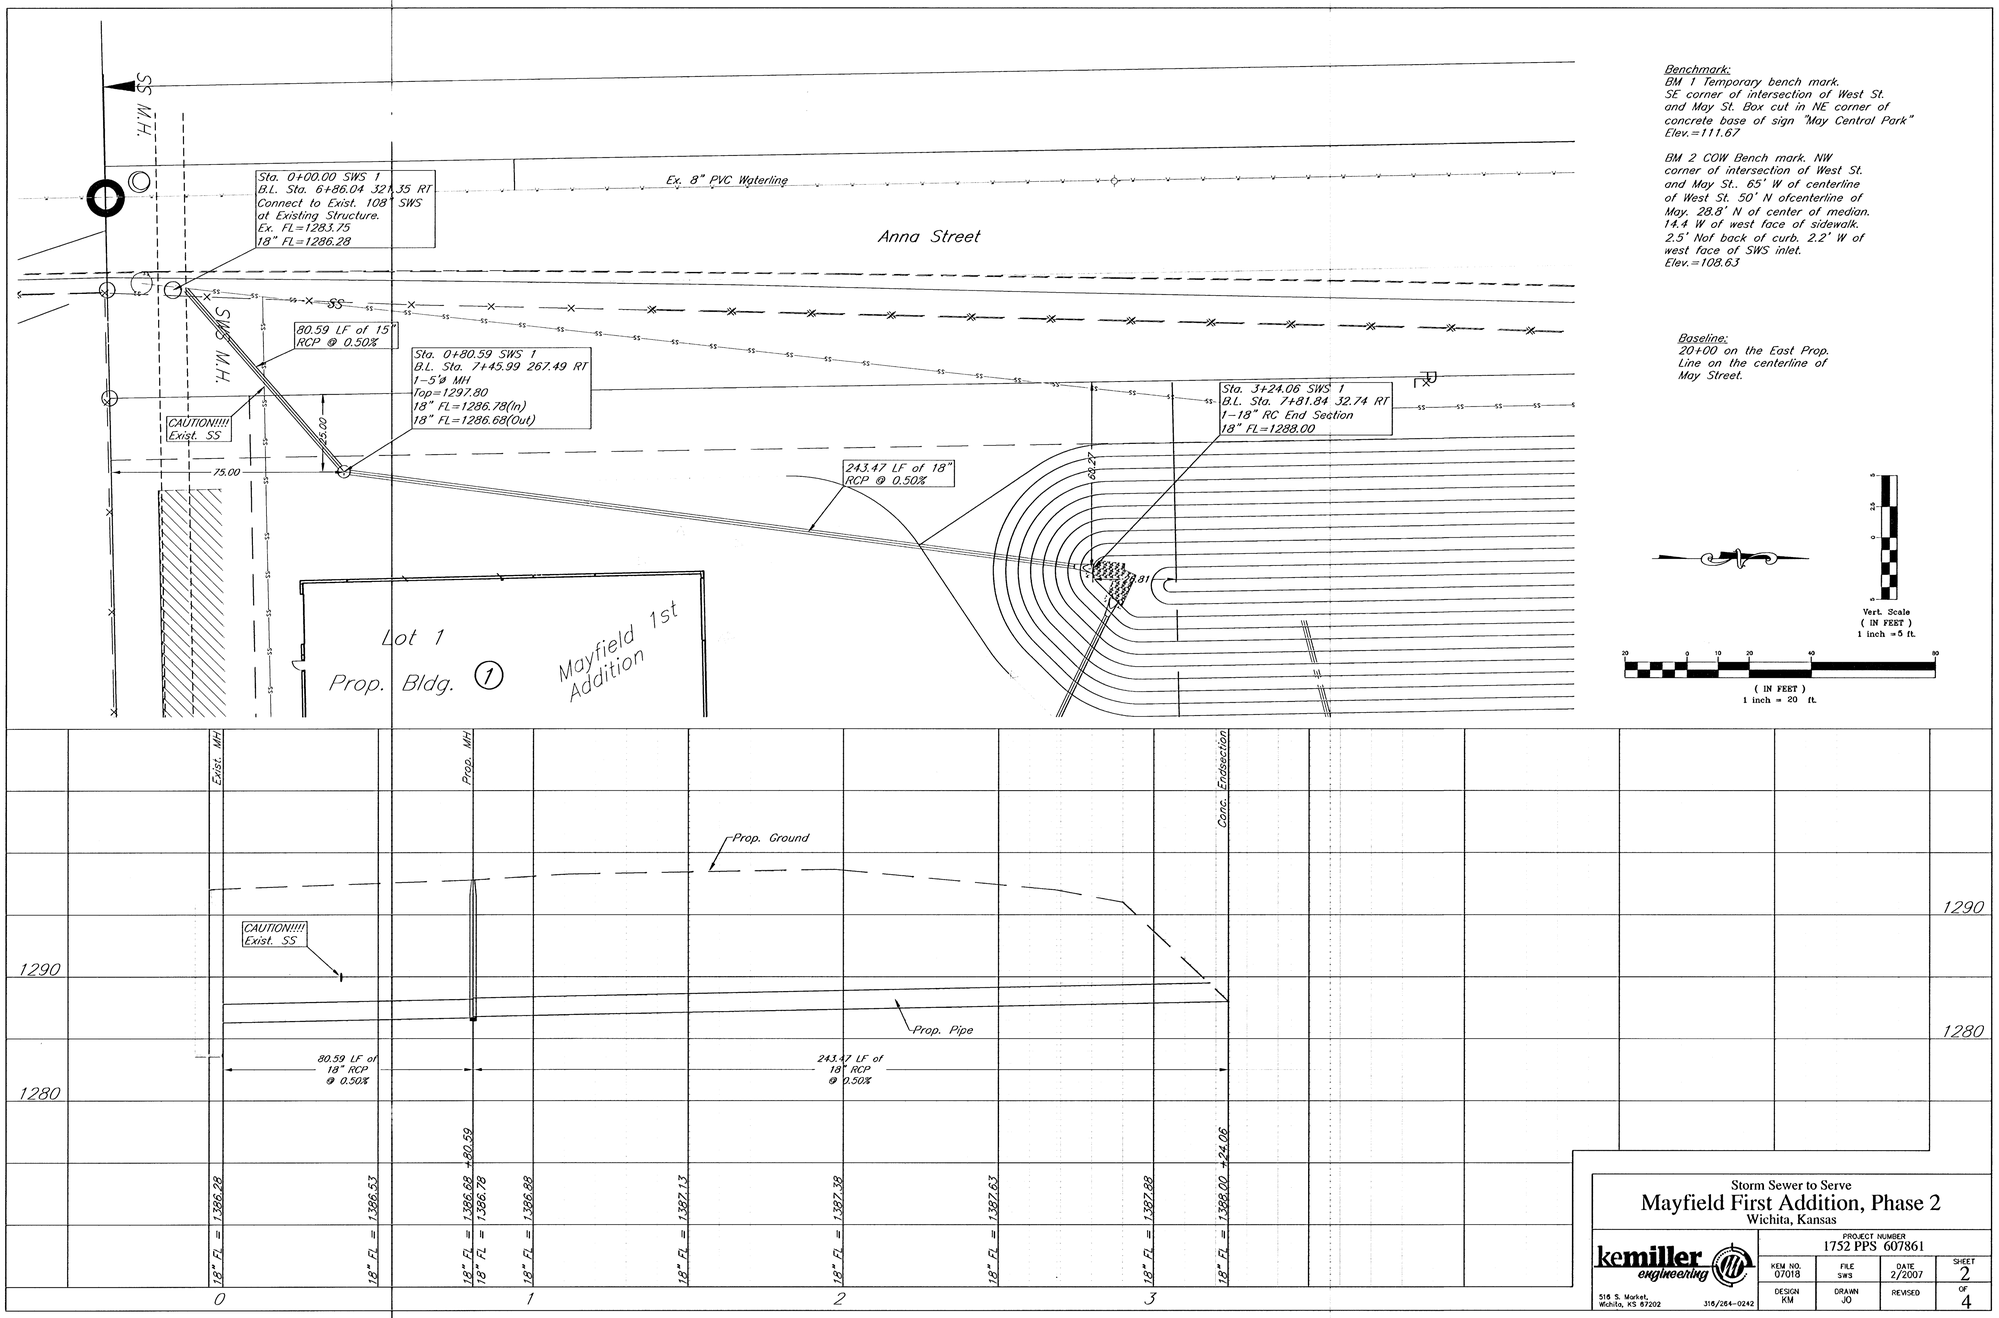

Benchmark:
BM 1 Temporary bench mark.
SE corner of intersection of West St. and May St. Box cut in NE corner of concrete base of sign "May Central Park"
Elev.=111.67

BM 2 COW Bench mark. NW corner of intersection of West St. and May St.. 65' W of centerline of West St. 50' N ofcenterline of May. 28.8' N of center of median. 14.4 W of west face of sidewalk. 2.5' Not back of curb. 2.2' W of west face of SWS inlet.
Elev.=108.63

Baseline:
20+00 on the East Prop. Line on the centerline of May Street.

Vert. Scale
(IN FEET)
1 inch =5 ft.

(IN FEET)
1 inch = 20 ft.

Storm Sewer to Serve
Mayfield First Addition, Phase 2
Wichita, Kansas

kemiller engineering
516 S. Market,
Wichita, KS 67202
316/264-0242

PROJECT NUMBER 1752 PPS 607861			
KEM NO. 07018	FILE SWS	DATE 2/2007	SHEET 2
DESIGN KM	DRAWN JO	REVISED	OF 4