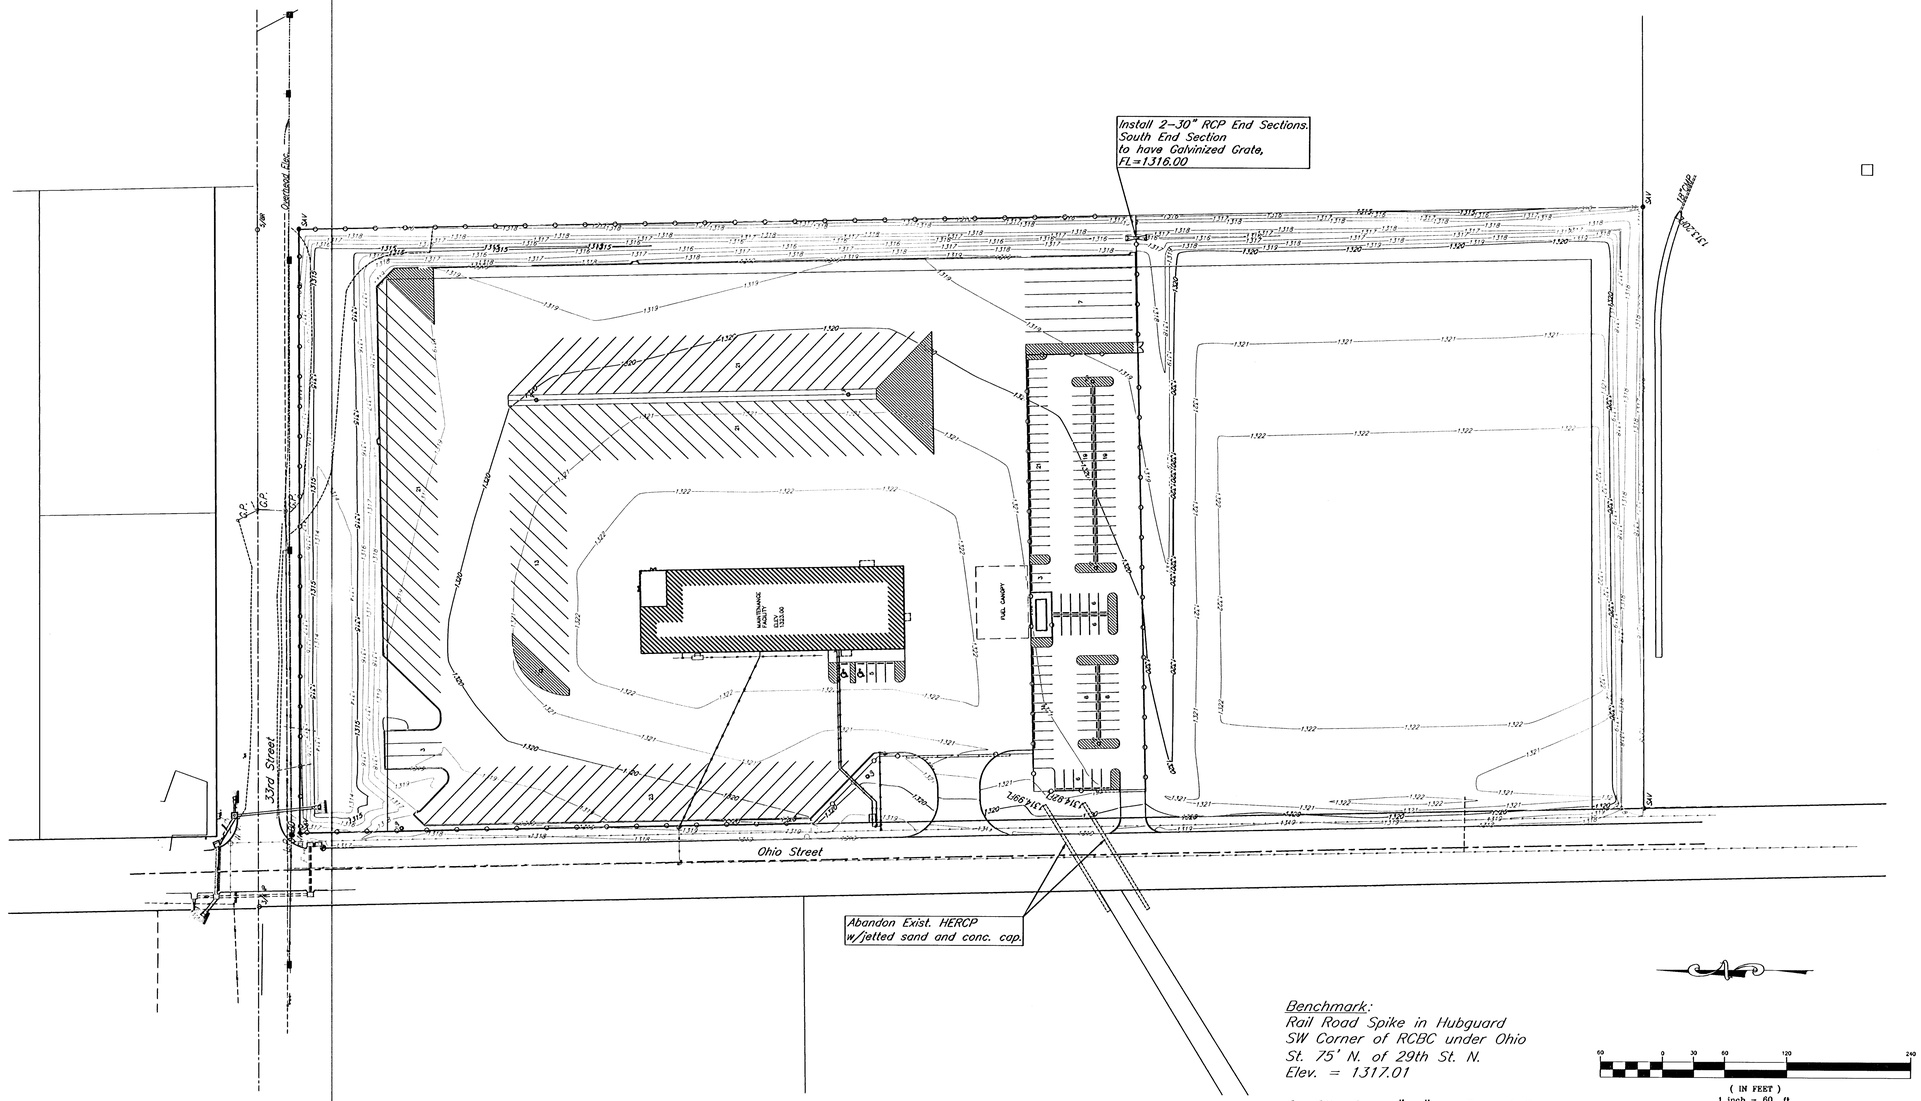

Benchmark:
Rail Road Spike in Hubguard
SW Corner of RCBC under Ohio
St. 75' N. of 29th St. N.
Elev. = 1317.01

On Site BM: " " on Top of Curb
at S. End of Catch Basin E. Side
of Ohio at S. Curb Return.
Elev. = 1316.75

60 0 30 60 120 240

(IN FEET)
1 inch = 60 ft.

Groendyke Trucking
Additional Requirements
Wichita, KS

kemiller engineering
516 S. Market,
Wichita, KS 67202
316/264-0242

PROJECT NUMBER			
1747 PPS 607861			
KEM NO. 06177	FILE add. reqir.	DATE 2/07	SHEET 3
DESIGN PM	DRAWN JO	REVISED	OF 5