Y:\831\831A\base-xs.dwg Fri Jun 24 13:19:03 2005 Steve Schmidt, Poe & Associates

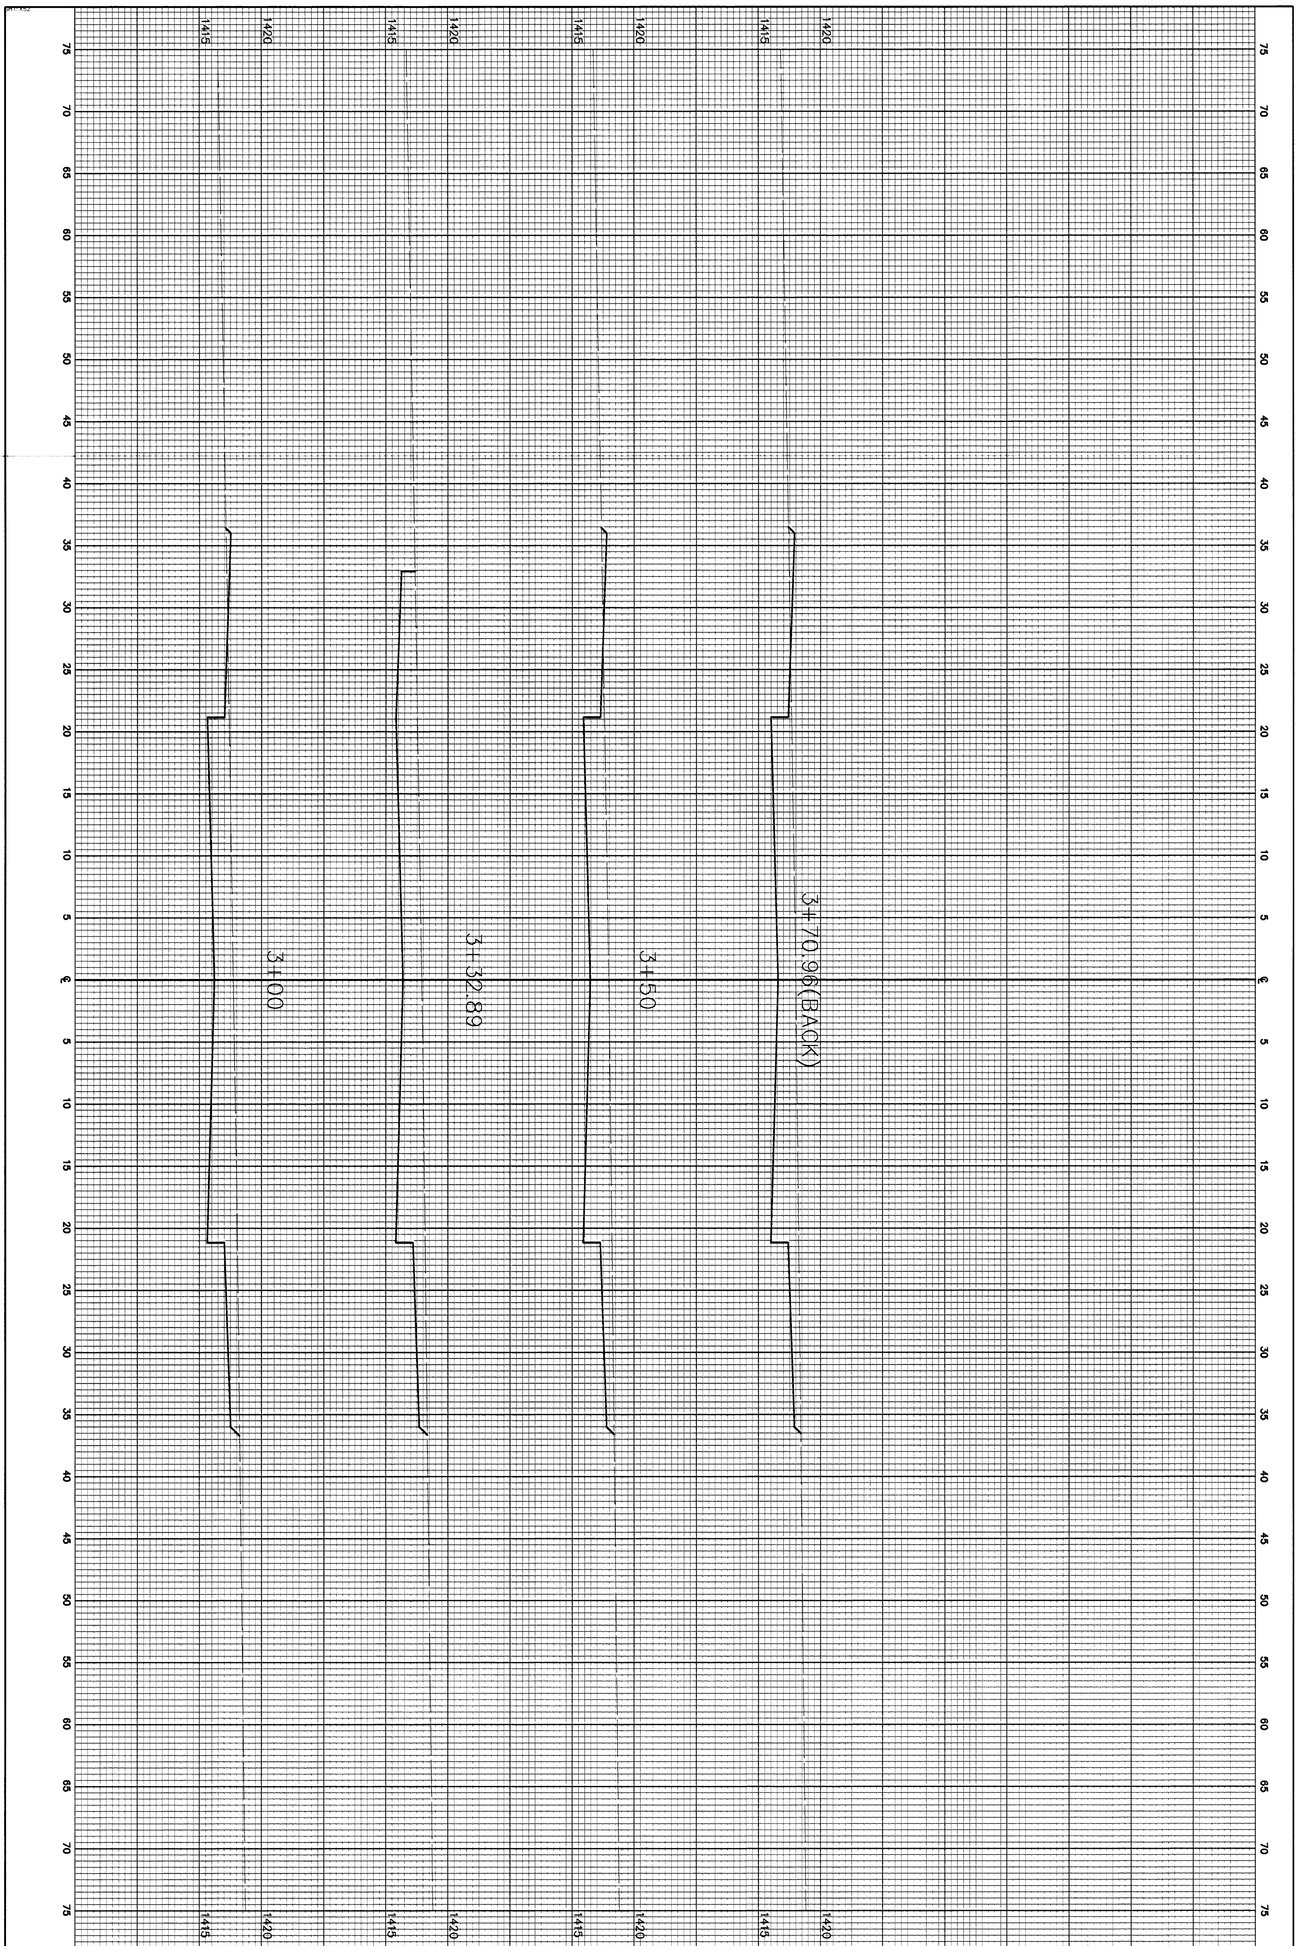

FINAL

Designed By:	T. Austin/S. Schmidt
Drawn By:	S. Schmidt
Poe Job No.:	1831A
Date:	JUNE 2005

Sheet 9 of 19

POE & ASSOCIATES, INC.
CONSULTING ENGINEERS
5940 E. Central, Suite 200■ Wichita, KS 67208-4242
Phone 316/685-4114 ■ FAX 316/685-4444

MEDITERRANEAN PLAZA ADDITION
CROSS SECTIONS
TOBEN
CITY OF WICHITA, KANSAS
JAMES ARMOUR, P.E. – CITY ENGINEER
167 PPP (607879)

No	Date	By	Approved	Revision
1				
2				
3				
4				