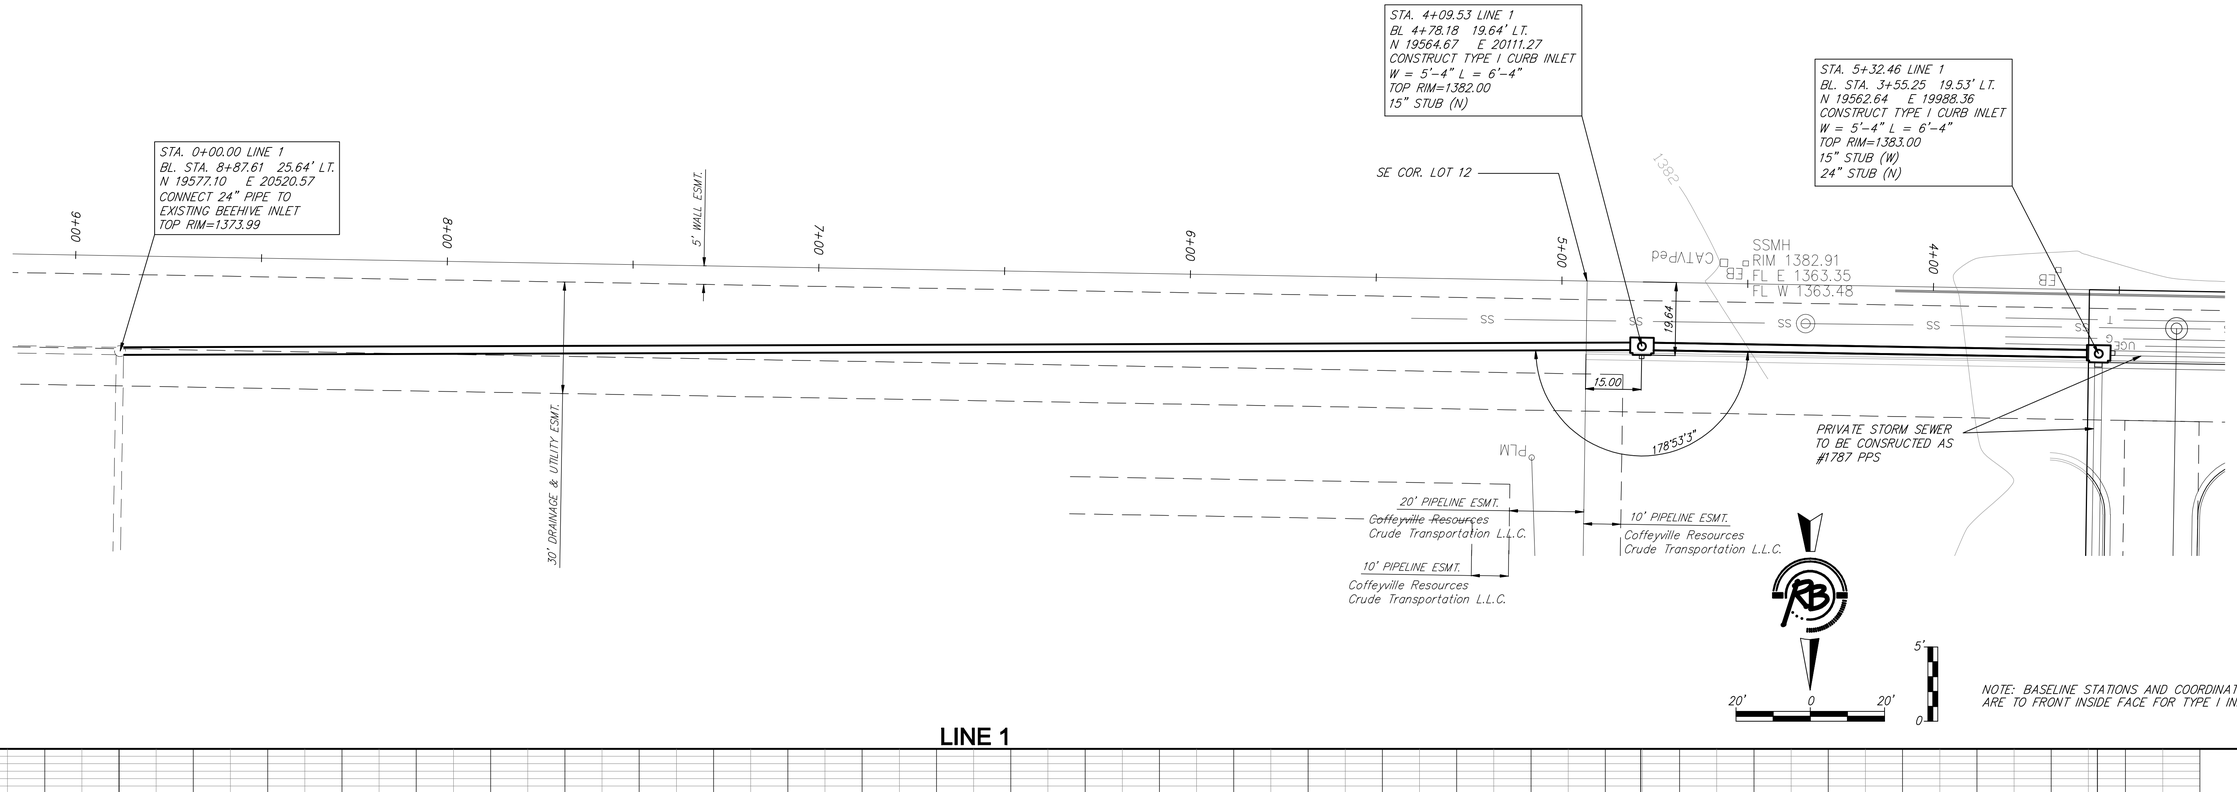

LINE 1

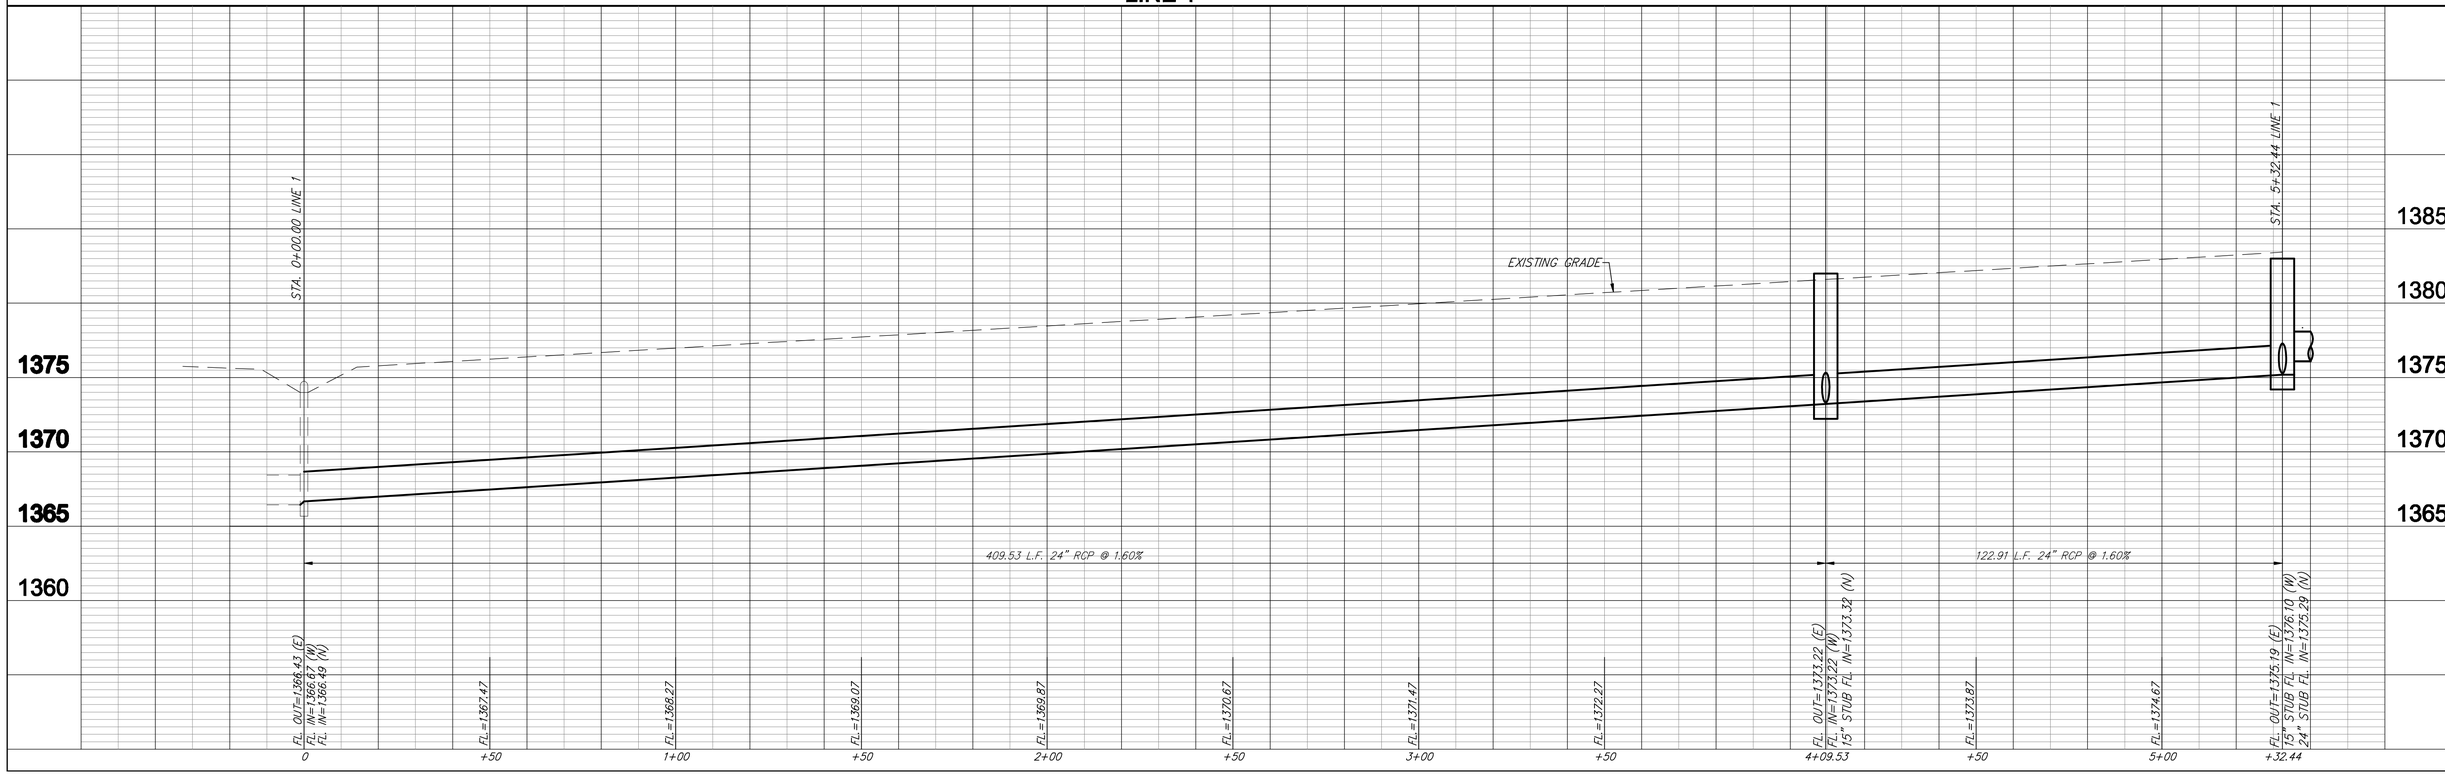

Rieger & Boehm P.A.
Engineering Surveying Land Planning
Wichita Kansas
Phone 316-262-2691
Fax 316-262-1799

DESIGN TCR
DRAWN JDM
VERIFY
DATE July 30, 2008

PROJECT MANAGER
Proj. No. 462-2638
Dwg. No. 2002
CADD FILE
Storm Sewer (SWS Line 1)

SPRING HILL SUITES, GATEWAY CENTER
LINE 1 STORM SEWER
WICHITA, KANSAS

3303D

2
3