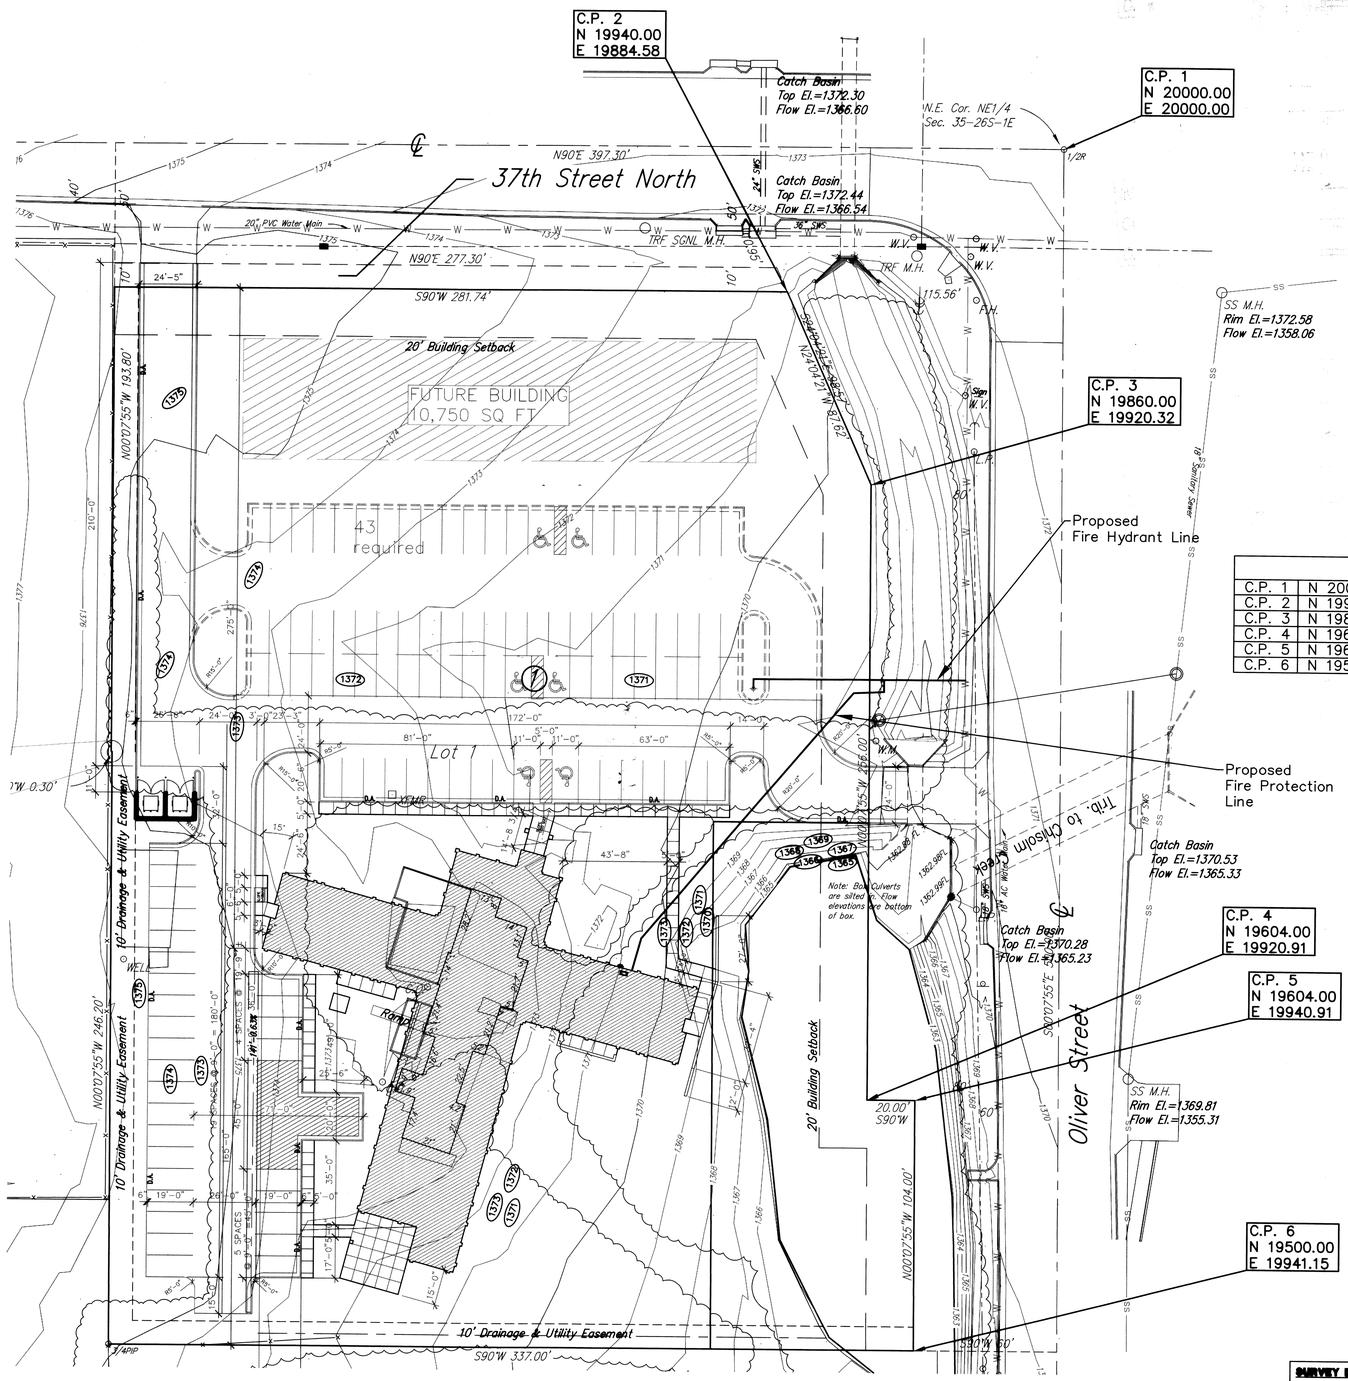

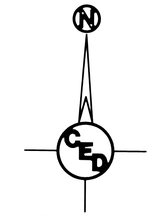

GRAPHIC SCALE

-30 0 15 30 60

(IN FEET)
1 inch = 30 ft.

UTILITY LEGEND

- FH = Fire Hydrant
- WM = Water Meter
- WV = Water Valve
- GM = Gas Meter
- GV = Gas Valve
- = Telephone Riser
- = Mailbox
- FP = Flag Pole
- MH = SS Manhole
- SWS = SWS Manhole
- = Sign
- = Misc. Post
- = Guy Anchor
- = Power Pole
- = Light Pole
- = Deciduous Tree or Shrub
- = Existing Fence
- = Right of Way Line
- = Underground Telephone
- = Underground Electric
- = Overhead Electric
- = Water Line
- = Sanitary Sewer
- = Gas Line
- = Cable TV or Fiber Optic

HORIZONTAL CONTROL POINTS			
C.P. 1	N 20000.00	E 20000.00	1/2" Rebar Found
C.P. 2	N 19940.00	E 19884.58	Property Corner
C.P. 3	N 19860.00	E 19920.32	Property Corner
C.P. 4	N 19604.00	E 19920.91	Property Corner
C.P. 5	N 19604.00	E 19940.91	Property Corner
C.P. 6	N 19500.00	E 19941.15	Property Corner

Benchmark: City of Wichita Std Disc
SW Cor. of Hubguard
100'± East of Oliver on 37th St. N.
Elevation = 1374.24 NGVD

UTILITIES SHOWN REPRESENT THE BEST INFORMATION AVAILABLE FOR DESIGN. ADDITIONAL UTILITIES MAY BE PRESENT ON THIS PROJECT. THE CONTRACTOR SHALL BE RESPONSIBLE FOR DETERMINING THE EXACT LOCATION, DEPTH AND SIZE OF ALL UNDERGROUND UTILITIES PRIOR TO CONSTRUCTION. THE CONTRACTOR SHALL BE LIABLE FOR ANY DAMAGE CAUSED BY THE FAILURE TO DO SO.

SURVEY DISCLAIMER:
TOPOGRAPHIC SURVEY AND CONTOUR MAP USED IN PREPARING PLANS WAS PROVIDED BY SAVOY COMPANY, P.A., 535 S. EMPORIA, SUITE 104, WICHITA, KS. ENGINEER DOES NOT GUARANTEE SURVEY ELEVATIONS FOR ACCURACY. CONTRACTOR SHALL VERIFY ELEVATIONS AND NOTIFY ENGINEER OF ANY DISCREPANCIES.

ADVANCED ANESTHESIA
SITE PLAN
WICHITA, SEDGWICK COUNTY, KS

CED PROJ. NO.: 20061357

CERTIFIED ENGINEERING DESIGN, P.A.
810 WEST DOUGLAS, SUITE C
WICHITA, KANSAS 67203
PH.(316)262-8808 FAX.(316)262-1669

DESIGNED: HDF	SCALE: 1"=30'	SHEET 2
DRAWN: JDT	DATE: 06-08	
CHECKED: HDF	CED FILE: Advanced Anesthesia	TOTAL 5