FHWA REGION NO.	STATE	PROJECT NUMBER	FISCAL YEAR	SHEET NUMBER	TOTAL SHEETS
	KANSAS	TE 0234 01		14	69

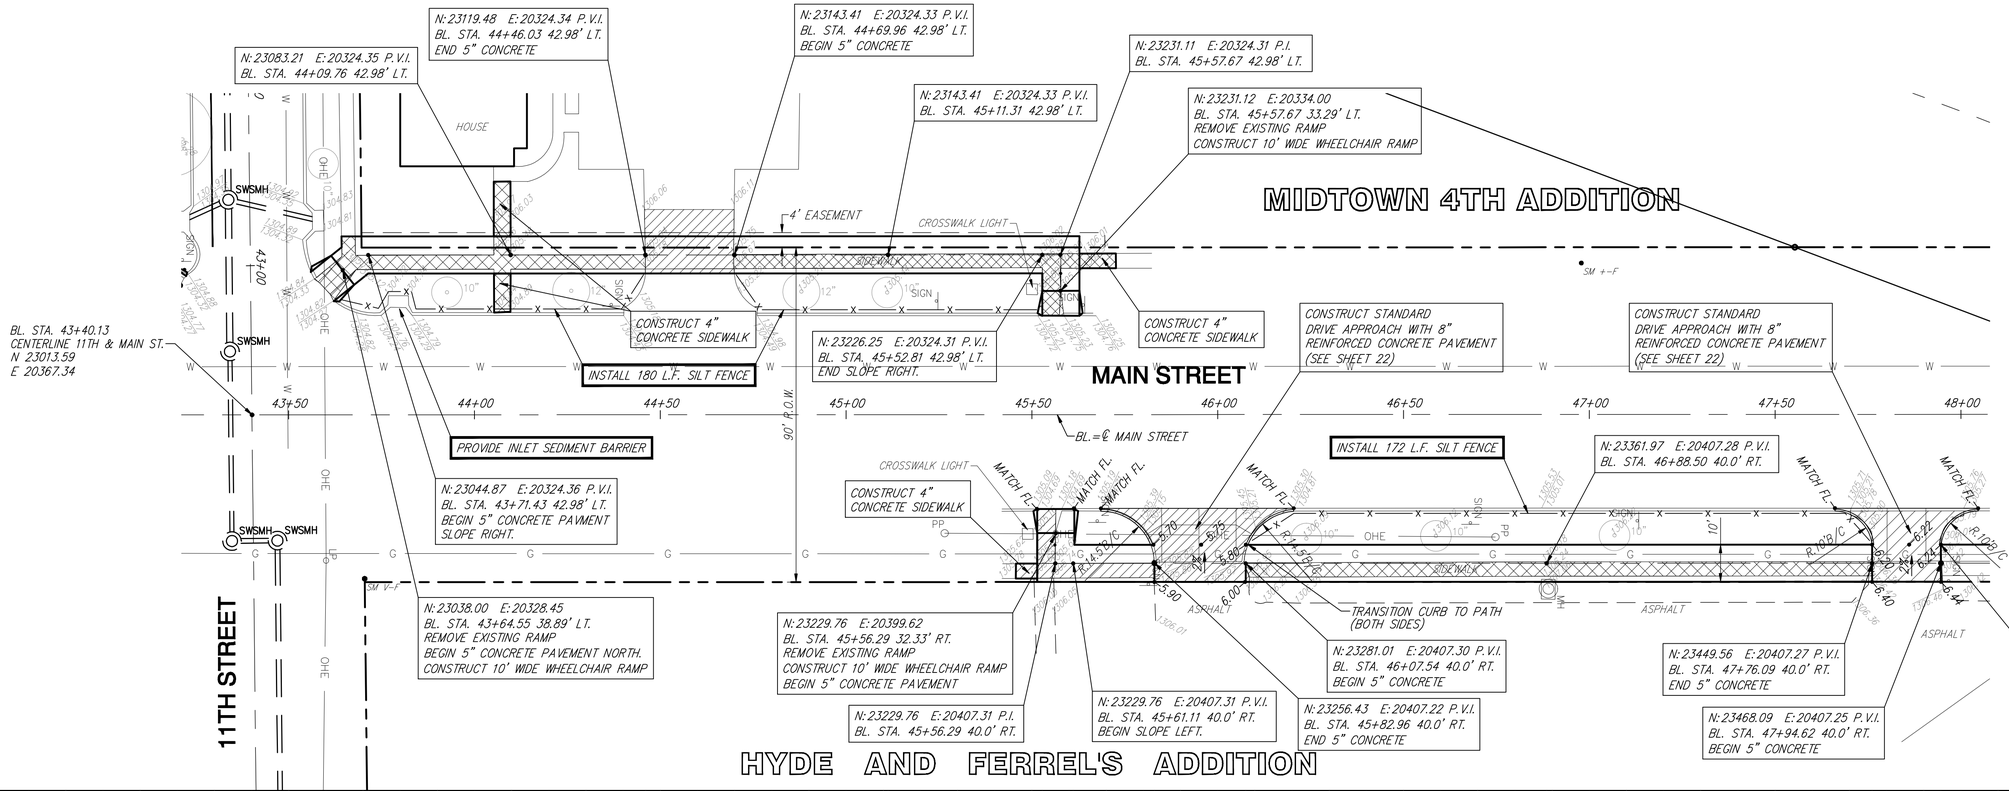

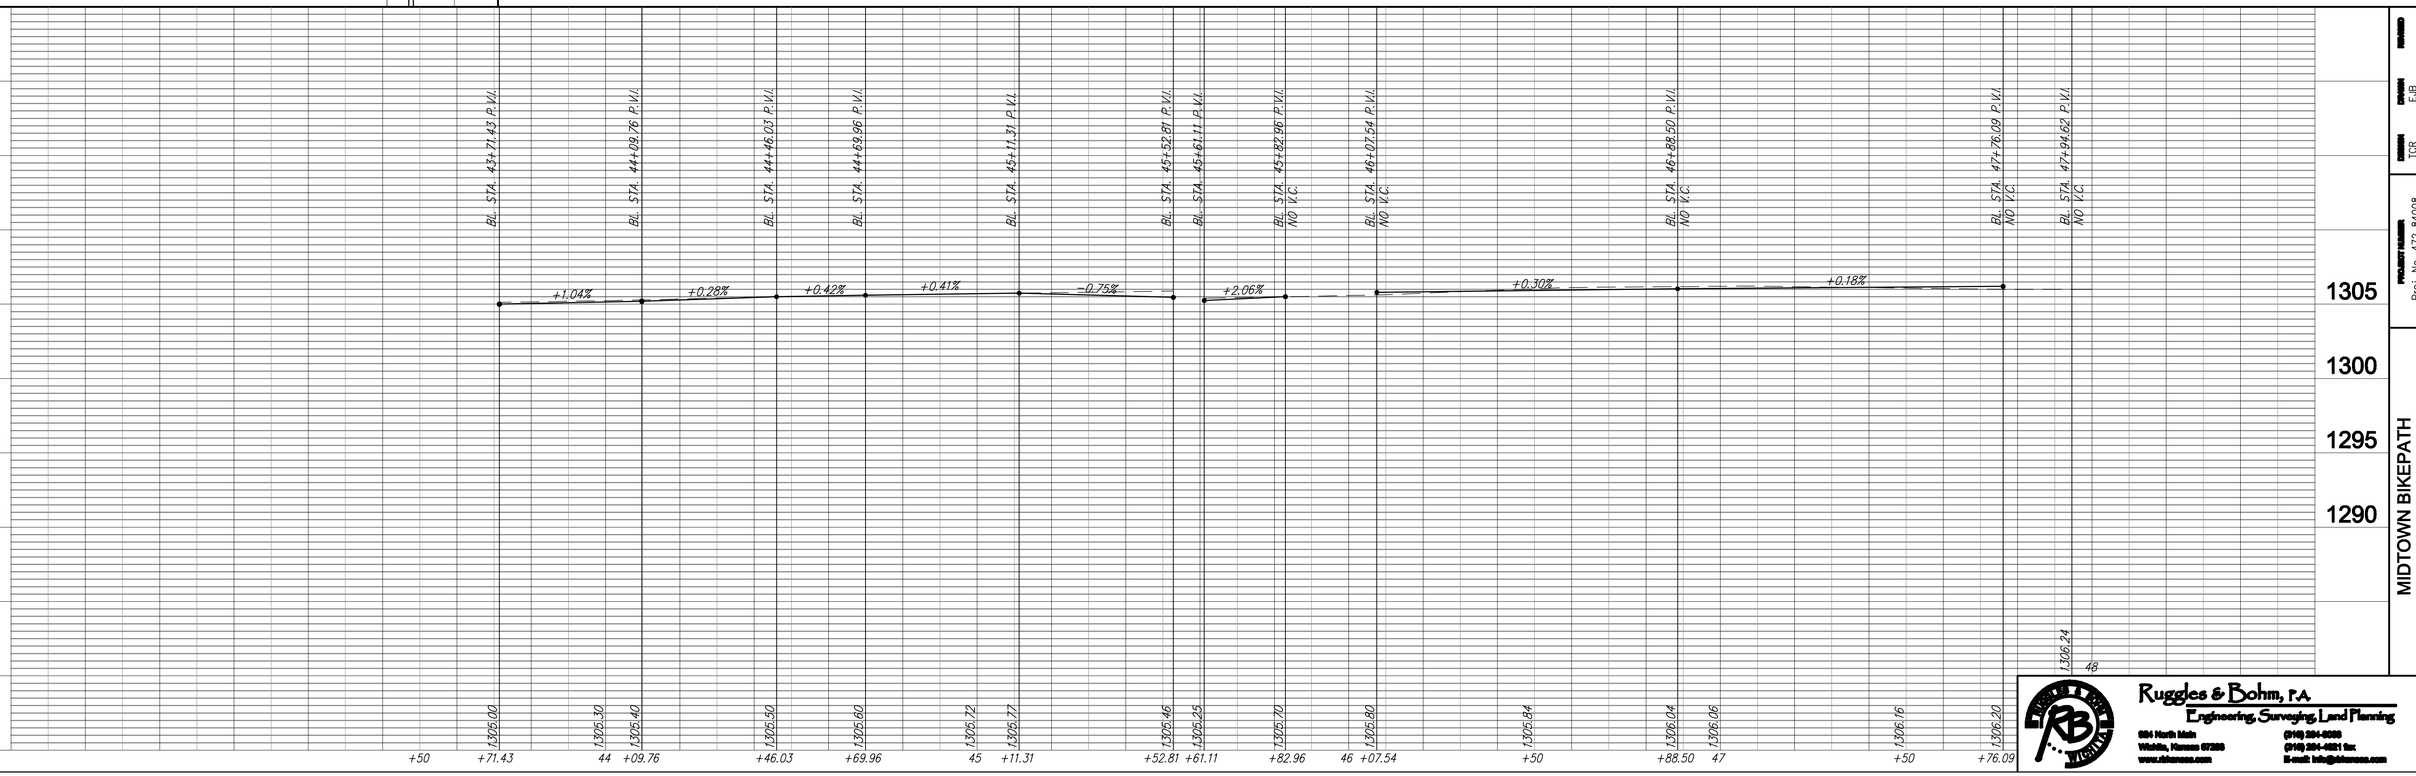

MIDTOWN BIKEPATH
PLAN & PROFILE
WICHITA, KANSAS

DESIGN TCR DRAWN E.JB CHECKED REVIEWED
DATE May 16, 2008
UTILITY

PROJECT NUMBER Proj. No. 472 84008
DESIGN FILE Engineering Base (SH 11)

Ruggles & Bohm, P.A.
Engineering, Surveying, Land Planning
904 North Main
Wichita, Kansas 67203
www.rbkansas.com
(316) 264-6300
(316) 264-4521 fax
E-mail: info@rbkansas.com

RB JOB 2580T

SHEET 14 OF 70