FHWA REGION NO.	STATE	PROJECT NUMBER	FISCAL YEAR	SHEET NUMBER	TOTAL SHEETS
	KANSAS	TE 0234 01		19	69

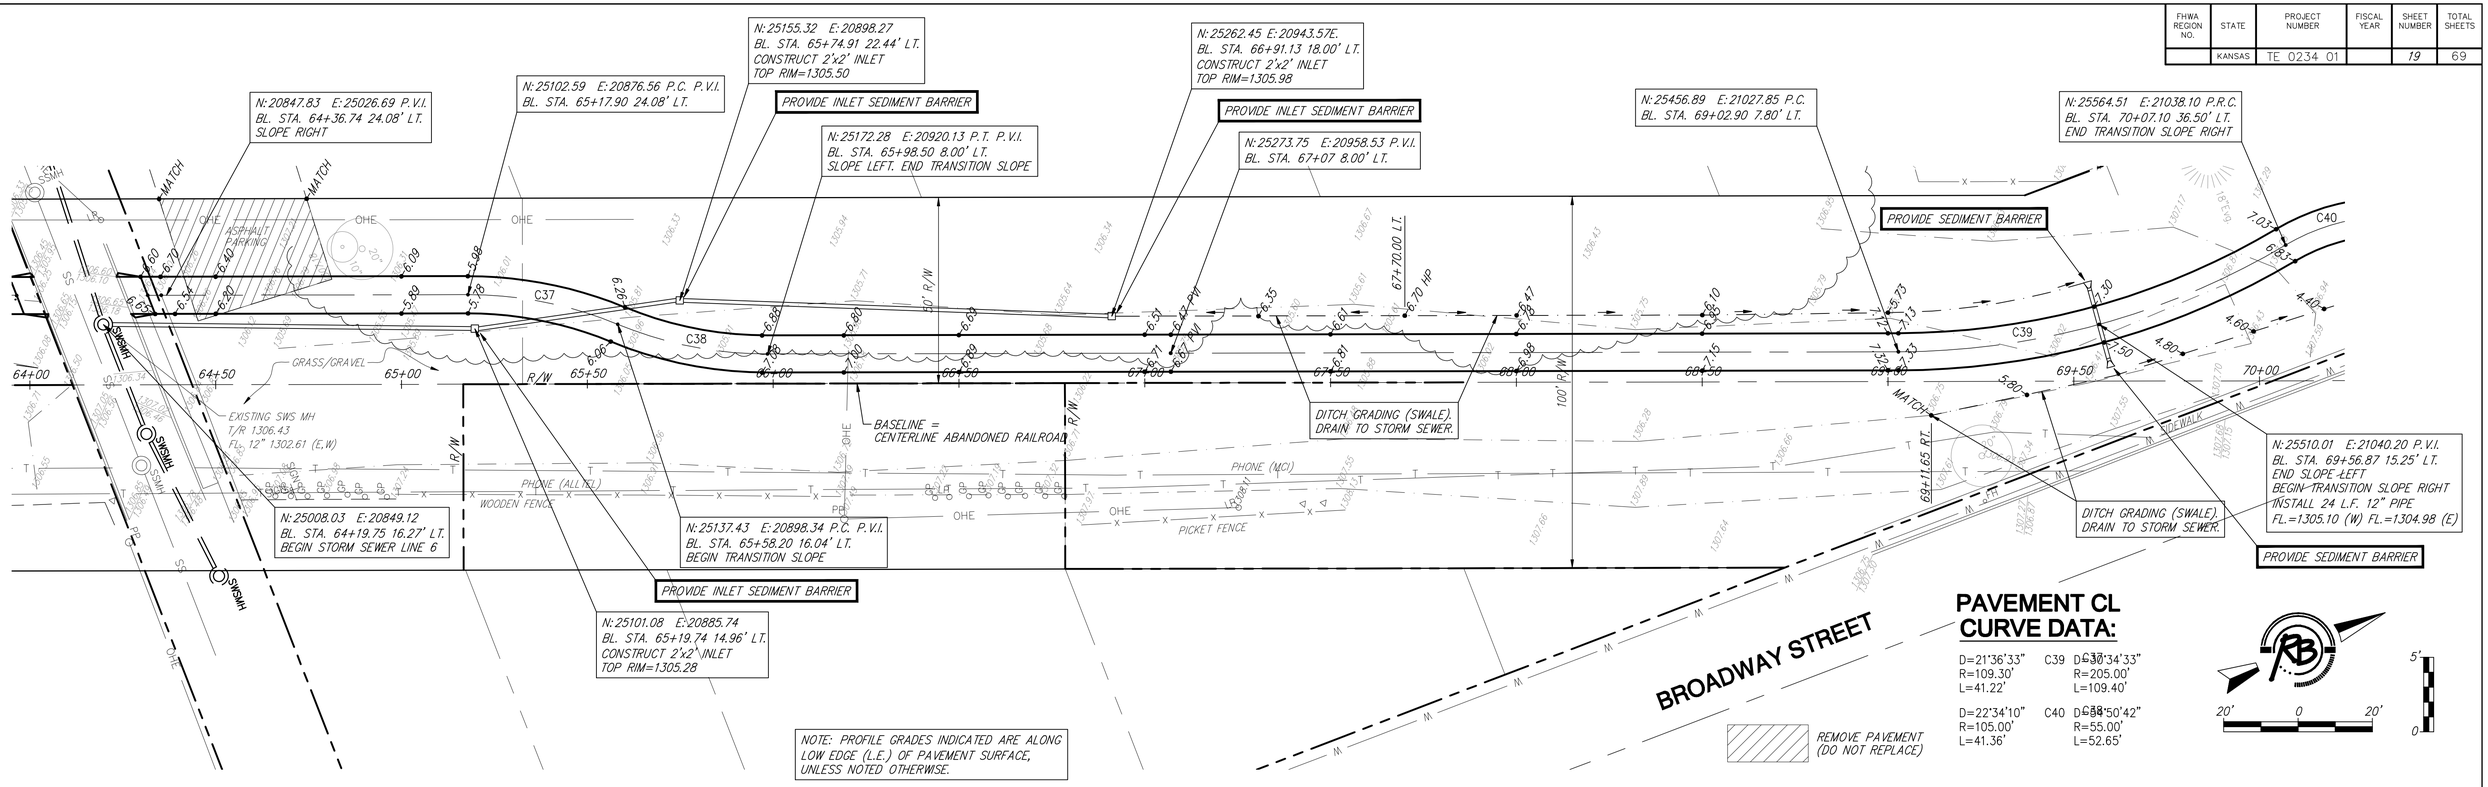

PAVEMENT CL CURVE DATA:

	C39	D=30°34'33"	
D=21°36'33"		R=205.00'	
R=109.30'		L=109.40'	
L=41.22'			
	C40	D=38°50'42"	
D=22°34'10"		R=55.00'	
R=105.00'		L=52.65'	
L=41.36'			

DESIGNED	DRAWN	REVIEWED	DATE
TCR	E.JB		May 16, 2008

PROJECT NUMBER: Proj. No. 472 84008
DESIGNED FILE: Engineering Base {SH 16}

PLAN & PROFILE
MIDTOWN BIKEPATH
WICHITA, KANSAS

Ruggles & Bohm, P.A.
Engineering, Surveying, Land Planning
604 North Main
Wichita, Kansas 67203
www.rbkansas.com
(316) 264-0203
(316) 264-4021 fax
E-mail: info@rbkansas.com

RB JOB 2580T