FHWA REGION NO.	STATE	PROJECT NUMBER	FISCAL YEAR	SHEET NUMBER	TOTAL SHEETS
	KANSAS				

DATE	BY	REFERENCES NOTED / REFERENCES CHECKED

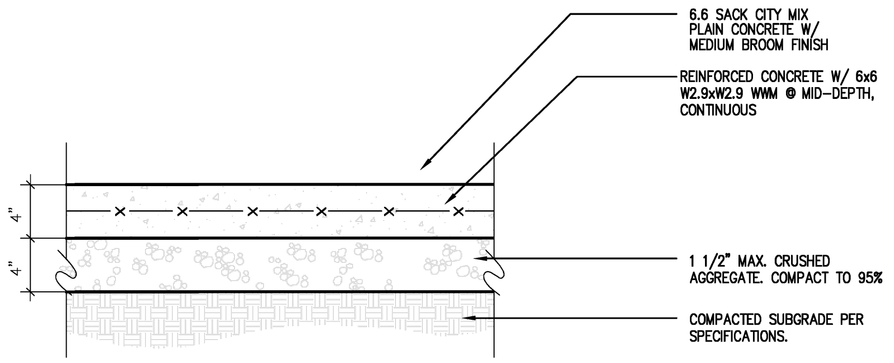

1 PLAIN SIDEWALK PAVING

1 1/2" = 1'-0"

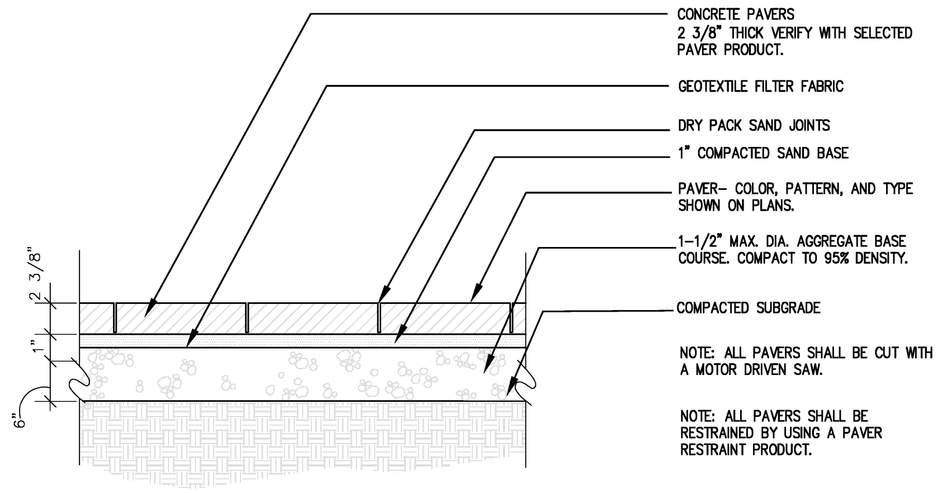

2 CONCRETE PAVERS

AGGREGATE BASE

1 1/2" = 1'-0"

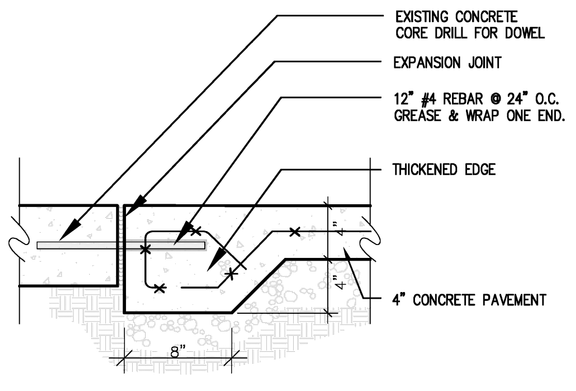

INTERFACE W/EX. CONCRETE

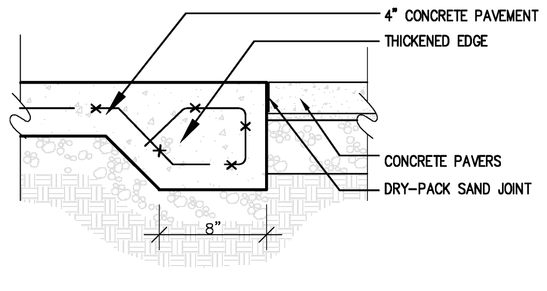

INTERFACE W/CONC. PAVERS

3 CONCRETE PAVING INTERFACE

1 1/2" = 1'-0"

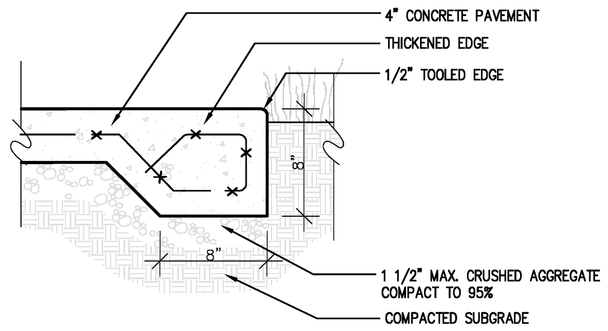

4 THICKENED CONC. EDGE

1 1/2" = 1'-0"

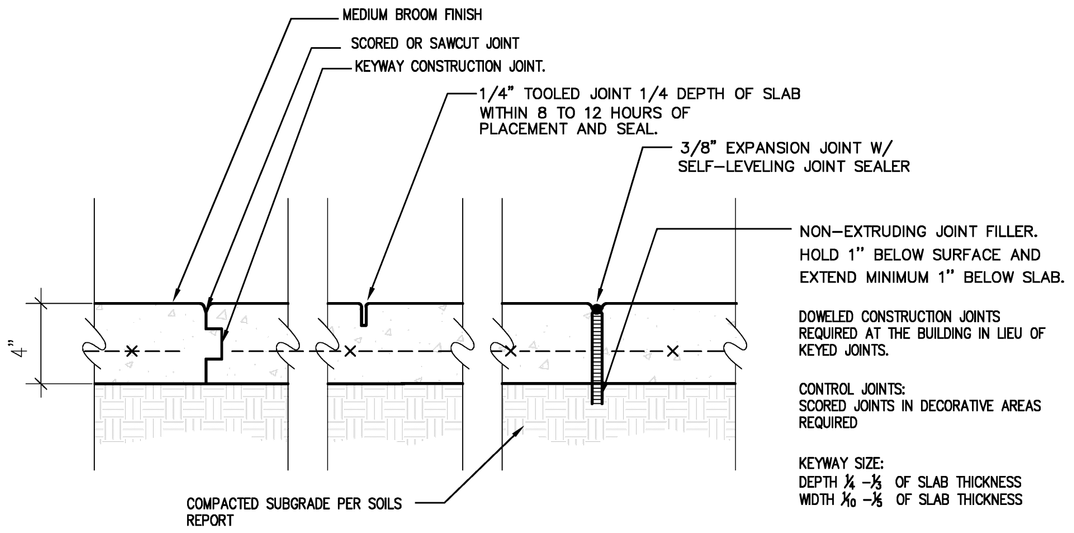

5 SIDEWALK PAVING JOINTS

1 1/2" = 1'-0"

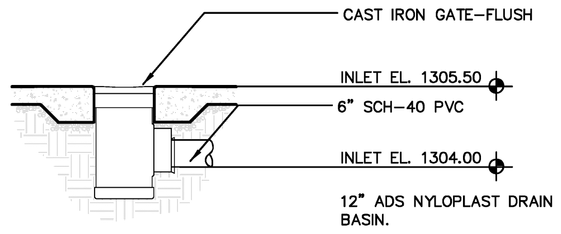

PLAZA DRAIN INLET

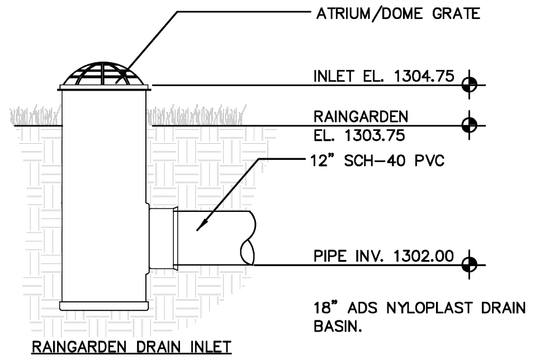

RAINGARDEN DRAIN INLET

6 DRAIN INLET DETAILS

1/2" = 1'-0"

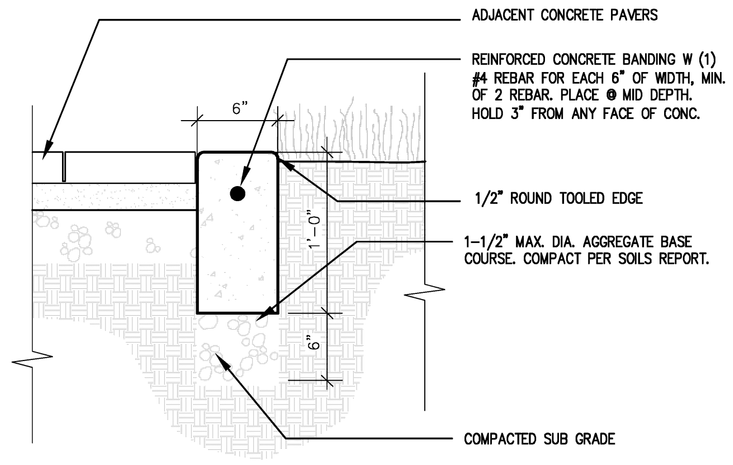

6" BAND @ CONCRETE PAVER AREAS

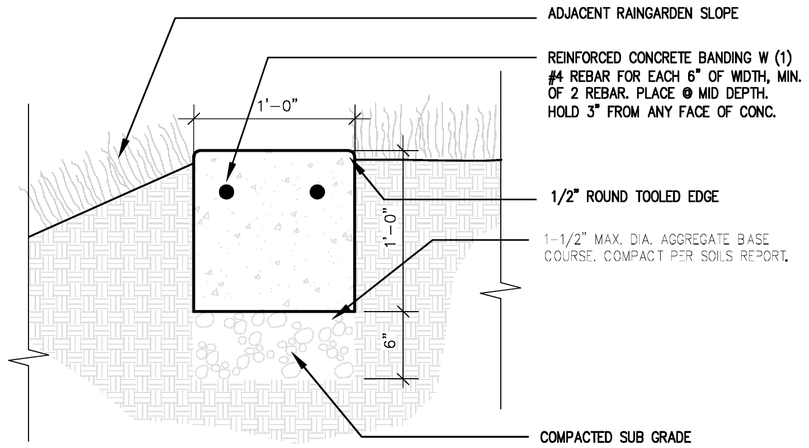

12" BAND @ RAINGARDEN AREAS

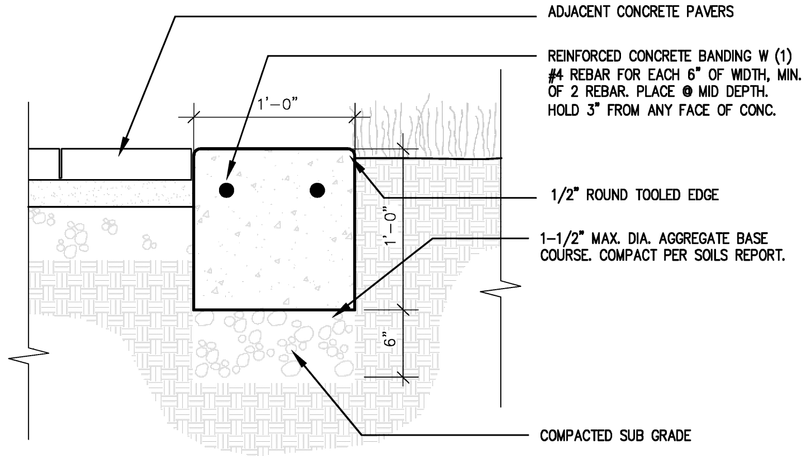

12" BAND @ CONCRETE PAVER AREAS

7 CONCRETE BAND

1 1/2" = 1'-0"

LAW/KINGDON, INC.
ARCHITECTS,ENGINEERS, PLANNERS
& LANDSCAPE ARCHITECTS
345 RIVERVIEW, WICHITA, KS 67203
Phone (316) 268-0230 Fax: (316) 268-0205

Copyright 2007

MIDTOWN BIKEPATH/GREENWAY
SITE DETAILS
WICHITA, KANSAS

Ruggles & Bohm, P.A.
Engineering, Surveying, Land Planning
924 North Main
Wichita, Kansas 67203
www.rbkansas.com
(316) 264-8008
(316) 264-4621 fax
E-mail: info@rbkansas.com

DRAWING FILE	PROJECT NUMBER
Details	04395

DESIGN	DRAWN	REVIEW	UTILITY	DATE	RB JOB	SHEET	OF
Design	WAW	JB		8/7/07	04395	46	67