FHWA REGION NO.	STATE	PROJECT NUMBER	FISCAL YEAR	SHEET NUMBER	TOTAL SHEETS
	KANSAS				

BY	DATE
REFERENCES NOTED	
REFERENCES CHECKED	

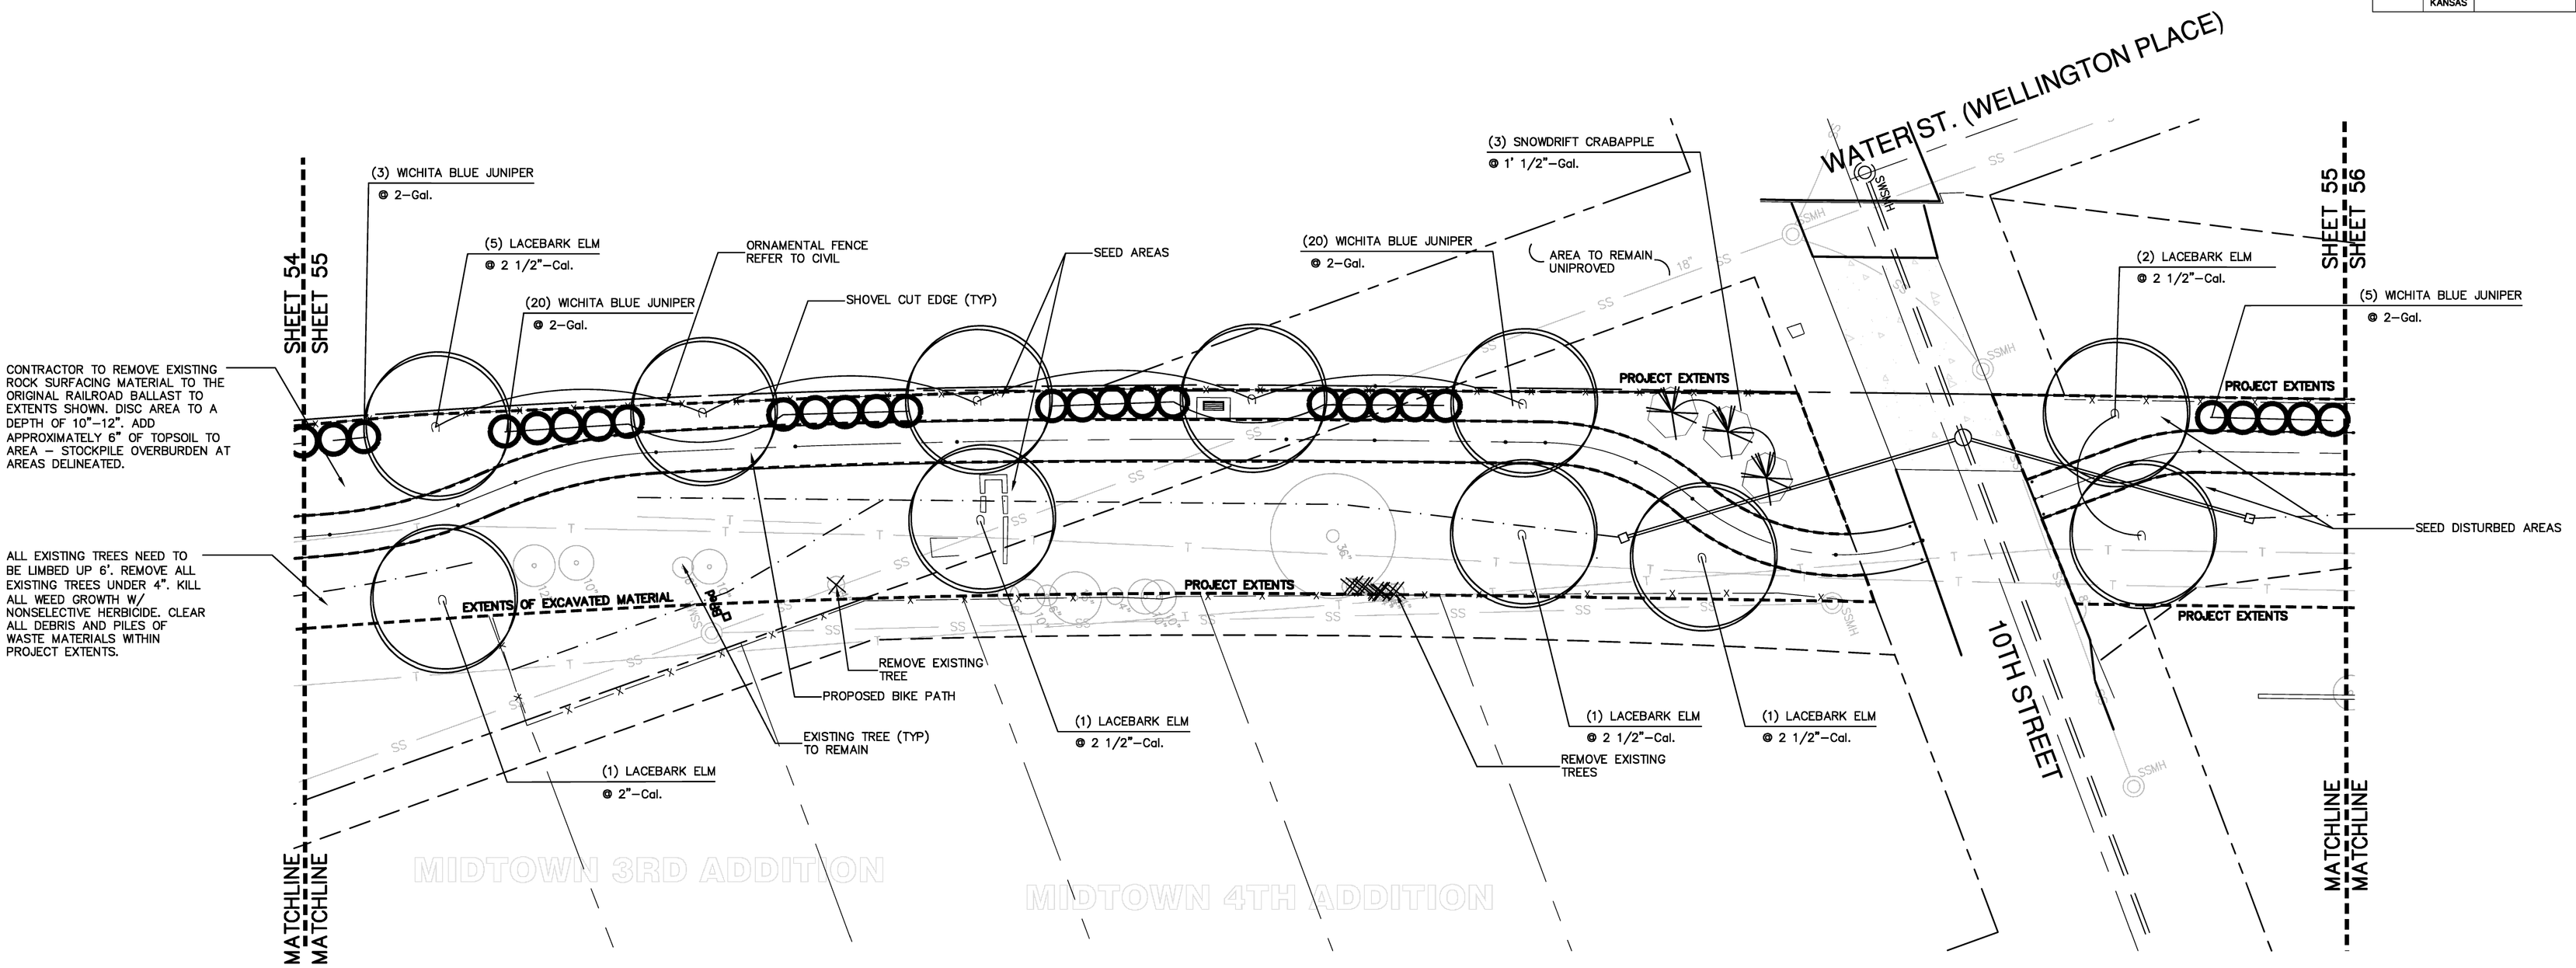

NORTH

LANDSCAPE PLANTING PLAN

1"= 20'–0"

PLANT MATERIAL SCHEDULE

Quantity	Scientific Name	Common Name	Size (Min.)	Height (Min)	Comments
29	Juniperus scopulorum 'Wichita Blue'	WICHITA BLUE JUNIPER	5–Gal.	14"	–
3	Malus 'Snowdrift'	SNOWDRIFT CRABAPPLE	1 1/2"–Cal.	6'	–
11	Ulmus parvifolia	LACEBARK ELM	2 1/2"–Cal.	8'–10'	EVENLY SPACED

LAW/KINGDON, INC.
ARCHITECTS,ENGINEERS, PLANNERS & LANDSCAPE ARCHITECTS
345 RIVERVIEW, WICHITA, KS 67203
Phone (316) 268–0230 Fax: (316) 268–0205

Copyright 2007

MIDTOWN BIKEPATH/GREENWAY
Landscape Planting Plan
WICHITA, KANSAS

Ruggles & Bohm, P.A.
Engineering, Surveying, Land Planning
924 North Main
Wichita, Kansas 67203
www.rbkansas.com
(316) 264-8008
(316) 264-4621 fax
E-mail: info@rbkansas.com

DRAWING FILE	PROJECT NUMBER
LANDSCAPEPLANTING PLAN	04395

DESIGN: Design
DRAWN: WAW
REVIEW: JB
UTILITY:
DATE: 08/07/07

RB JOB: 04395

SHEET 55 OF 67