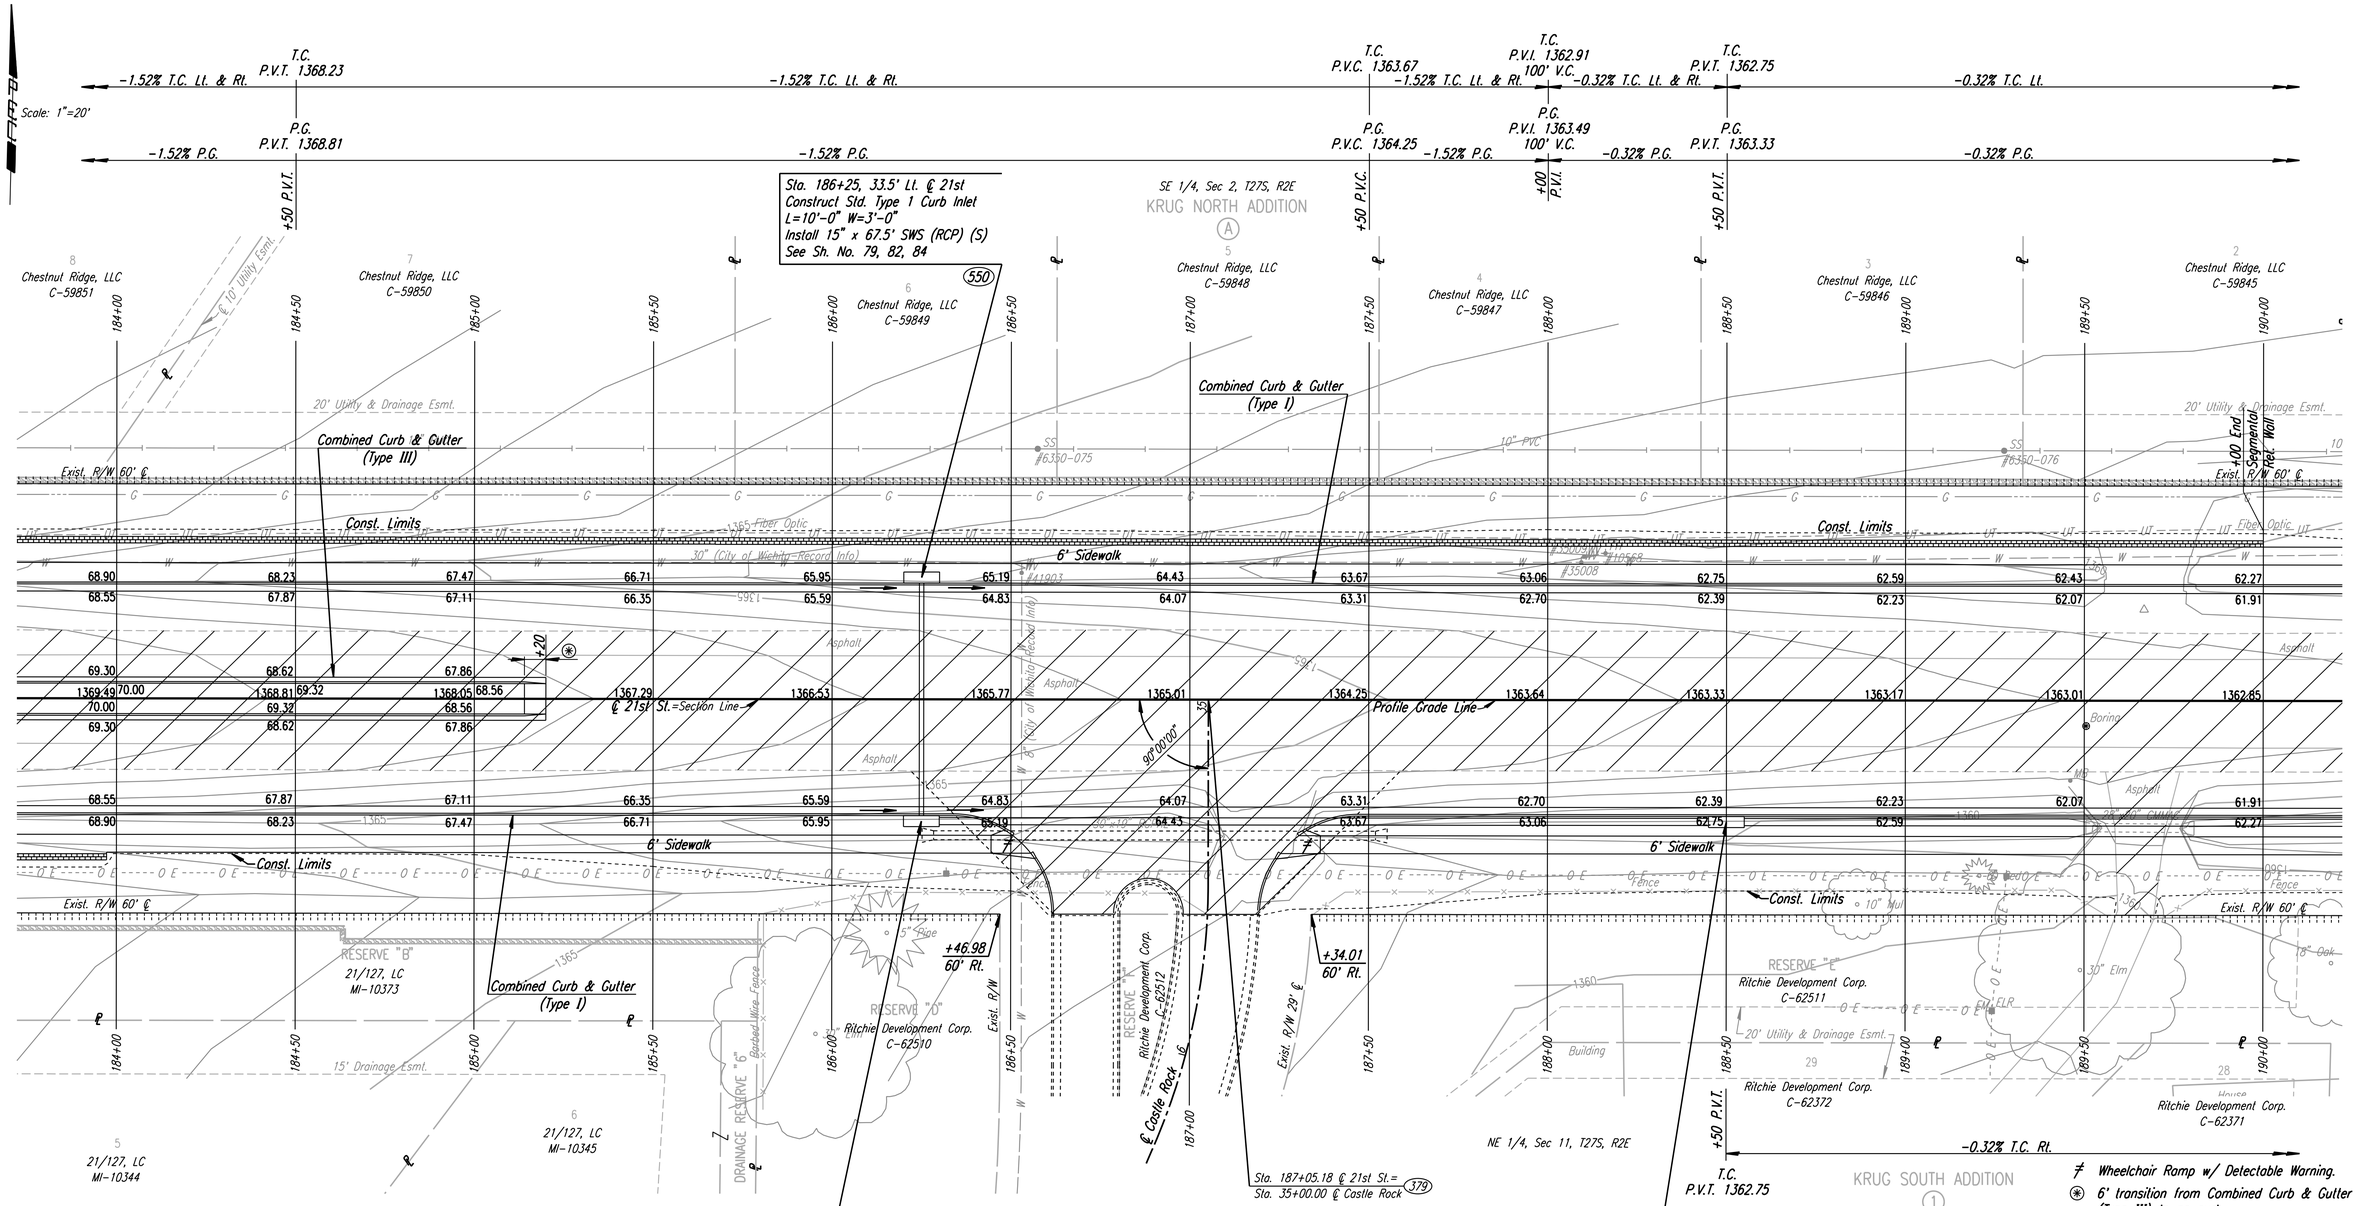

REMOVAL OF EXISTING STRUCTURES ⊛		
STATION	SIDE	ITEM
186+90	Rt.	30"x19" RCPHE with End Sections
187+34	Rt.	228 L.F. Fence
189+66	Rt.	28"x20" CMMAC with End Sections
189+72	Rt.	30 L.F. Fence

⊛ For Information Only

UTILITIES

Gas	Kansas Gas Service
Power	Westar Energy
San. Sewer	Wichita Water & Sewer Dept.
Telephone	AT&T
Water	Wichita Water & Sewer Dept.

No.	Revision	By	Date

21ST ST.

PLAN

STA. 184+00 TO STA. 190+00

JAMES L. ARMOUR, P.E.-CITY ENGINEER
CITY OF WICHITA PROJECT NO. 472-84636

Professional Engineering Consultants, P.A.
303 S. TOPEKA • WICHITA, KANSAS 67202
316-262-2691 • FAX 316-262-3003

Designed by	JPS	Job No.	01616
Drawn by	SVB	Date	August, 2008

Sht. 22 of 282

DSNR: JPS OPER: DRP SCALE: 1"=20' 5-12-2004 14:36:46 LAST REV: 5-19-2008 BY: svb
I:/2001/01616/PLAN/BOR184.DGN