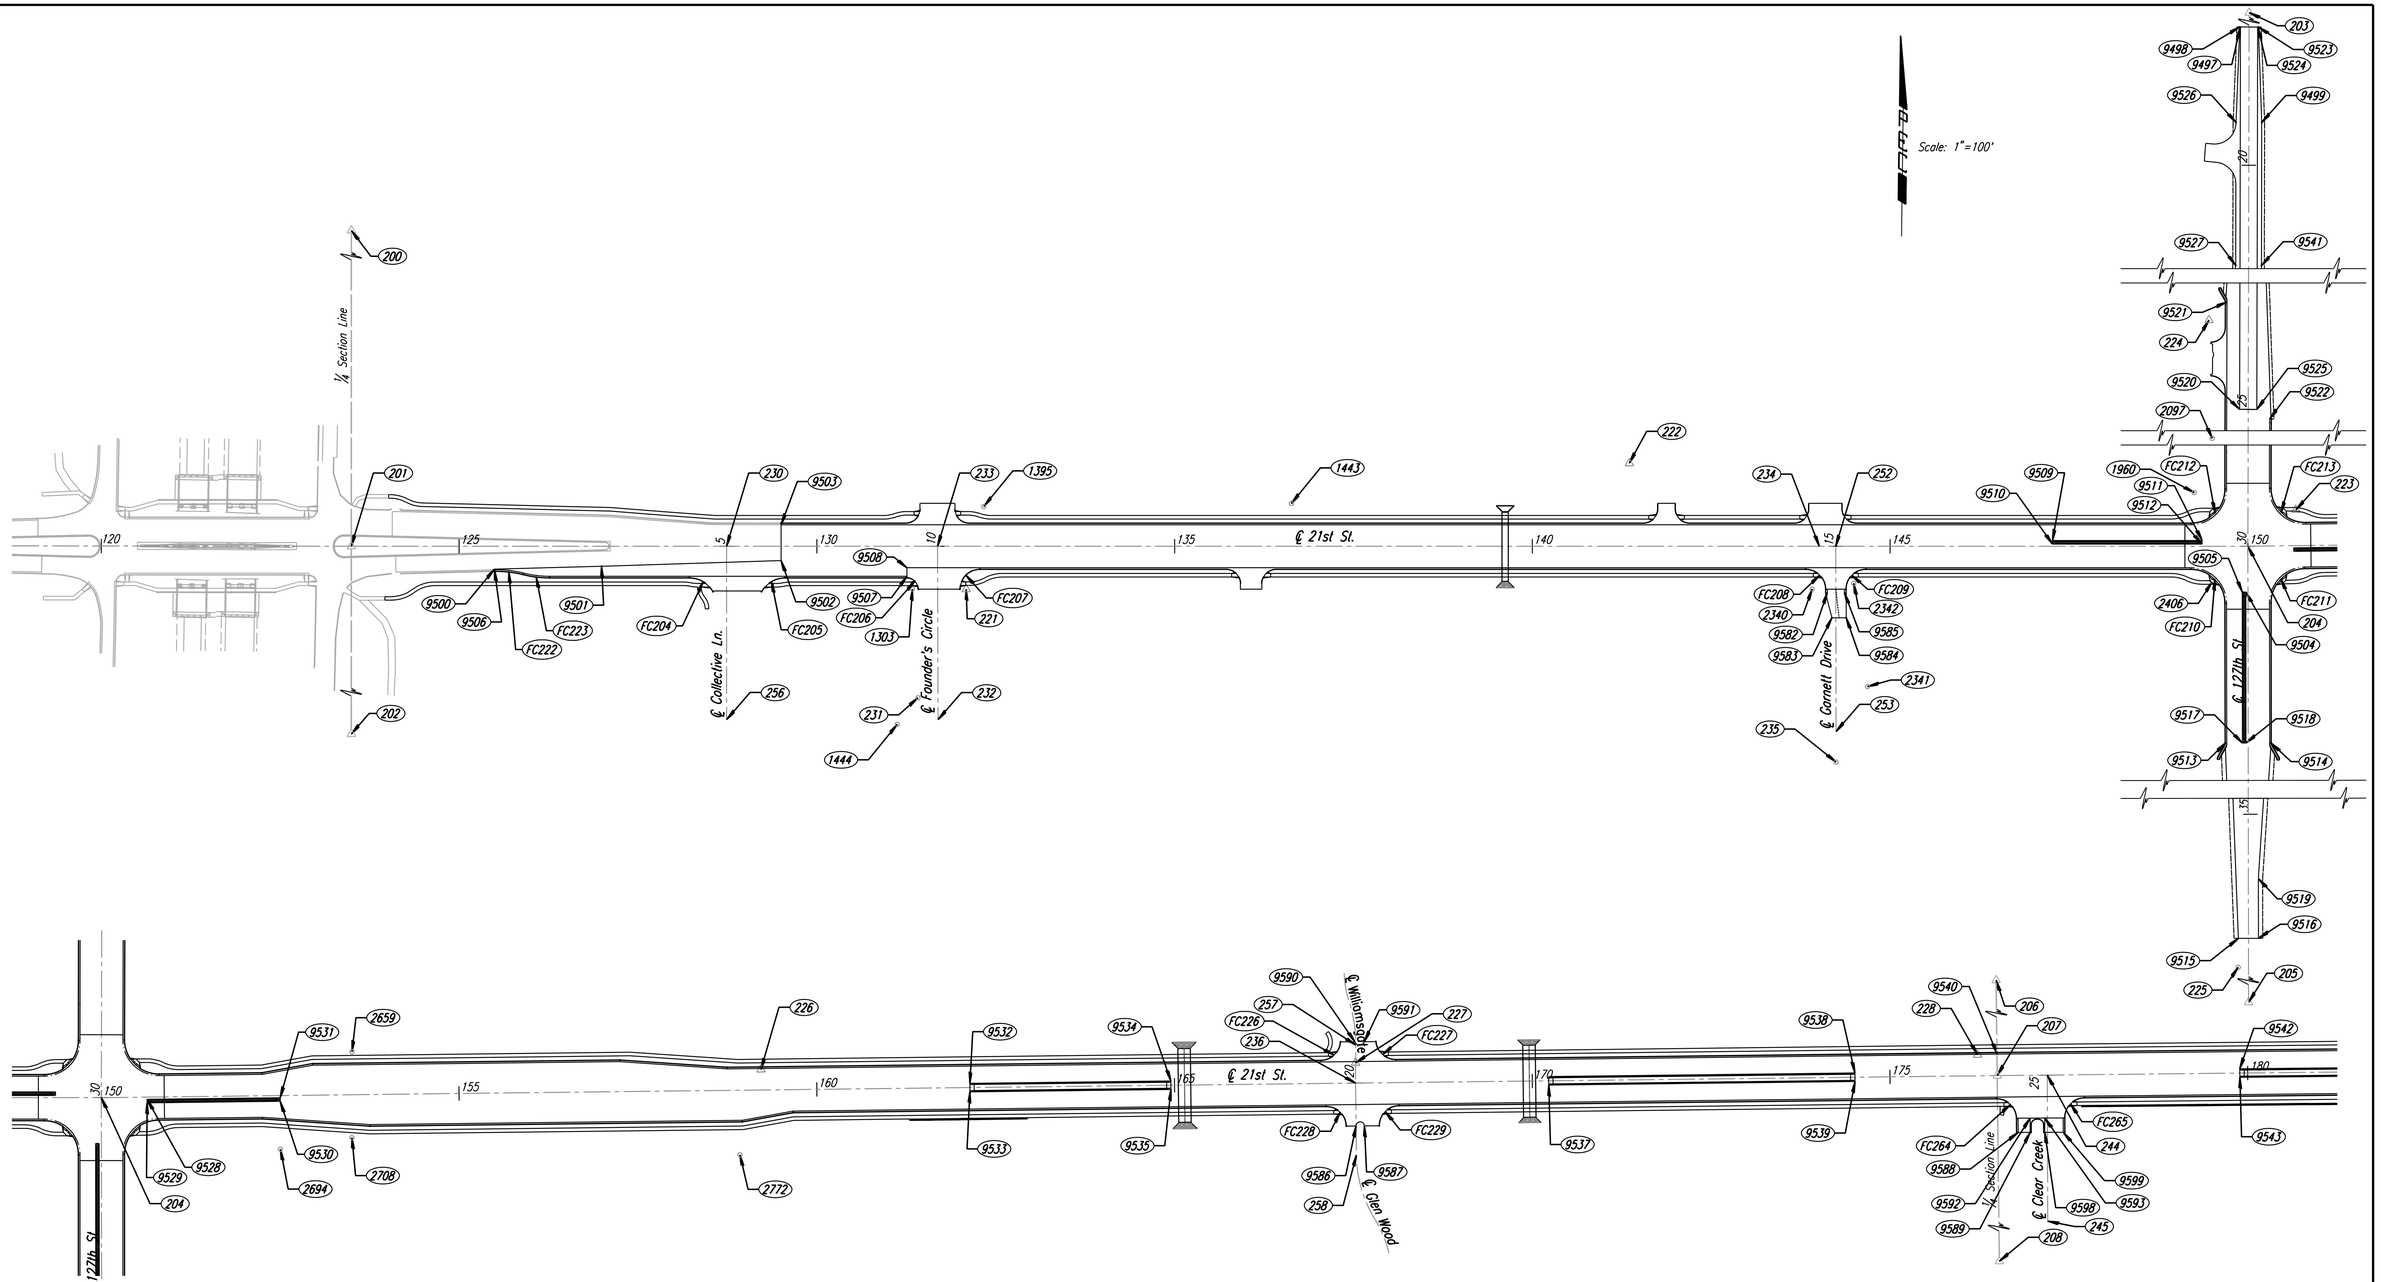

DSNR: JPS OPER: SVB SCALE: 1"=100'
I:/2001/01616/Geometry/01616-COGO 120.DGN 8-7-2007 14:36:46 LAST REV: 5-20-2008 BY: svb

No.	Revision	By	Date

21ST ST.

COORDINATE GEOMETRY PLAN

STA. 120+00 TO STA. 180+00

JAMES L. ARMOUR, P.E.-CITY ENGINEER
CITY OF WICHITA PROJECT NO. 472-84636

Professional Engineering Consultants, P.A.
303 S. TOPEKA • WICHITA, KANSAS 67202
316-262-2691 • FAX 316-262-3003

Designed by	JPS	Job No.	01616
Drawn by	SVB	Date	August, 2008

Sht. 59 of 282