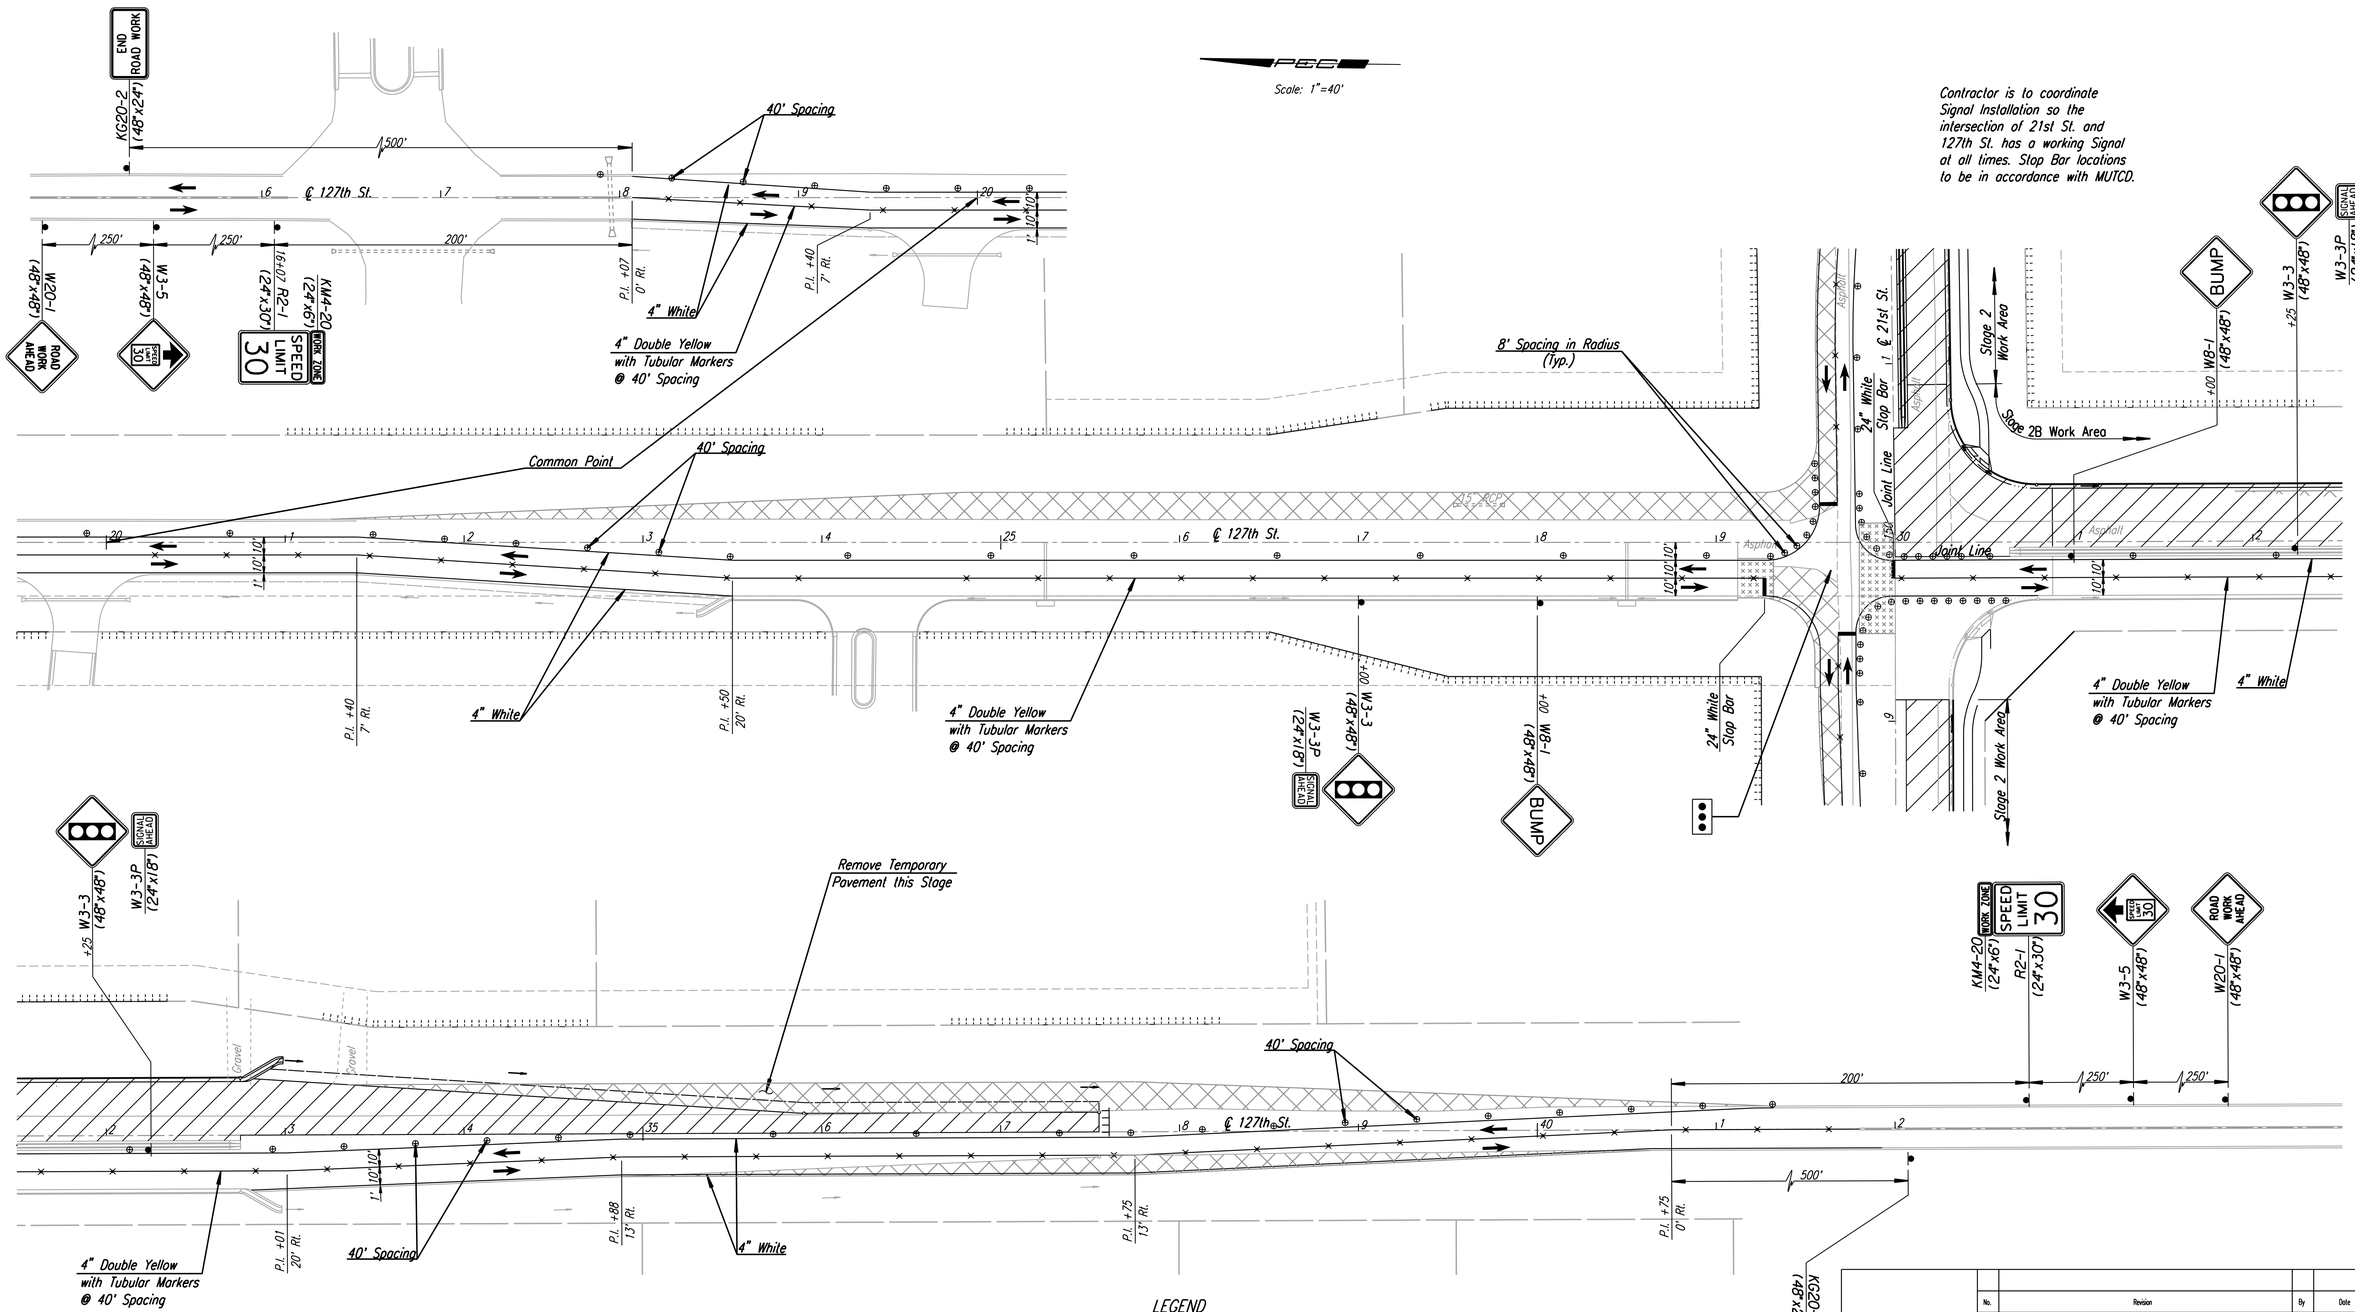

Note: Utilities are not shown on Traffic Control Plans. The Contractor is responsible for verification as to type and location of underground utilities as may be necessary to avoid damage thereto. The Contractor is responsible for repairing any damage to underground utilities.

LEGEND

- Channelizing Device at 80' Spacing unless otherwise Noted.
- Tubular Marker at 40' Spacing
- Type III Barricade
- Work Area (New Pavement)
- Temporary Pavement for Detours
- Temporary Bituminous Pavement to Ramp from New Pavement to Existing Pavement.
- Direction of Traffic
- Maintain Signalized Intersection

No.	Revision	By	Date

127TH ST.

TRAFFIC CONTROL PLAN

STAGE 2B - STA. 16+00 TO STA. 42+00

JAMES L. ARMOUR, P.E.-CITY ENGINEER
CITY OF WICHITA PROJECT NO. 472-84636

Professional Engineering Consultants, P.A.
303 S. TOPEKA • WICHITA, KANSAS 67202
316-262-2691 • FAX 316-262-3003

Designed by	WDH	Job No.	01616
Drawn by	SVB	Date	August, 2008

DSNR: WDH OPER: SVB SCALE: 1"=40'
I:/2001/01616/Traffic Control/01616-T.C. Stage 2B 127th.DGN 8-21-2007 14:36:46 LAST REV: 5-23-2008 BY: svb