PROJECT NO.	YEAR	SHEET NO.	TOTAL SHEETS
472-84636	2008	280	282

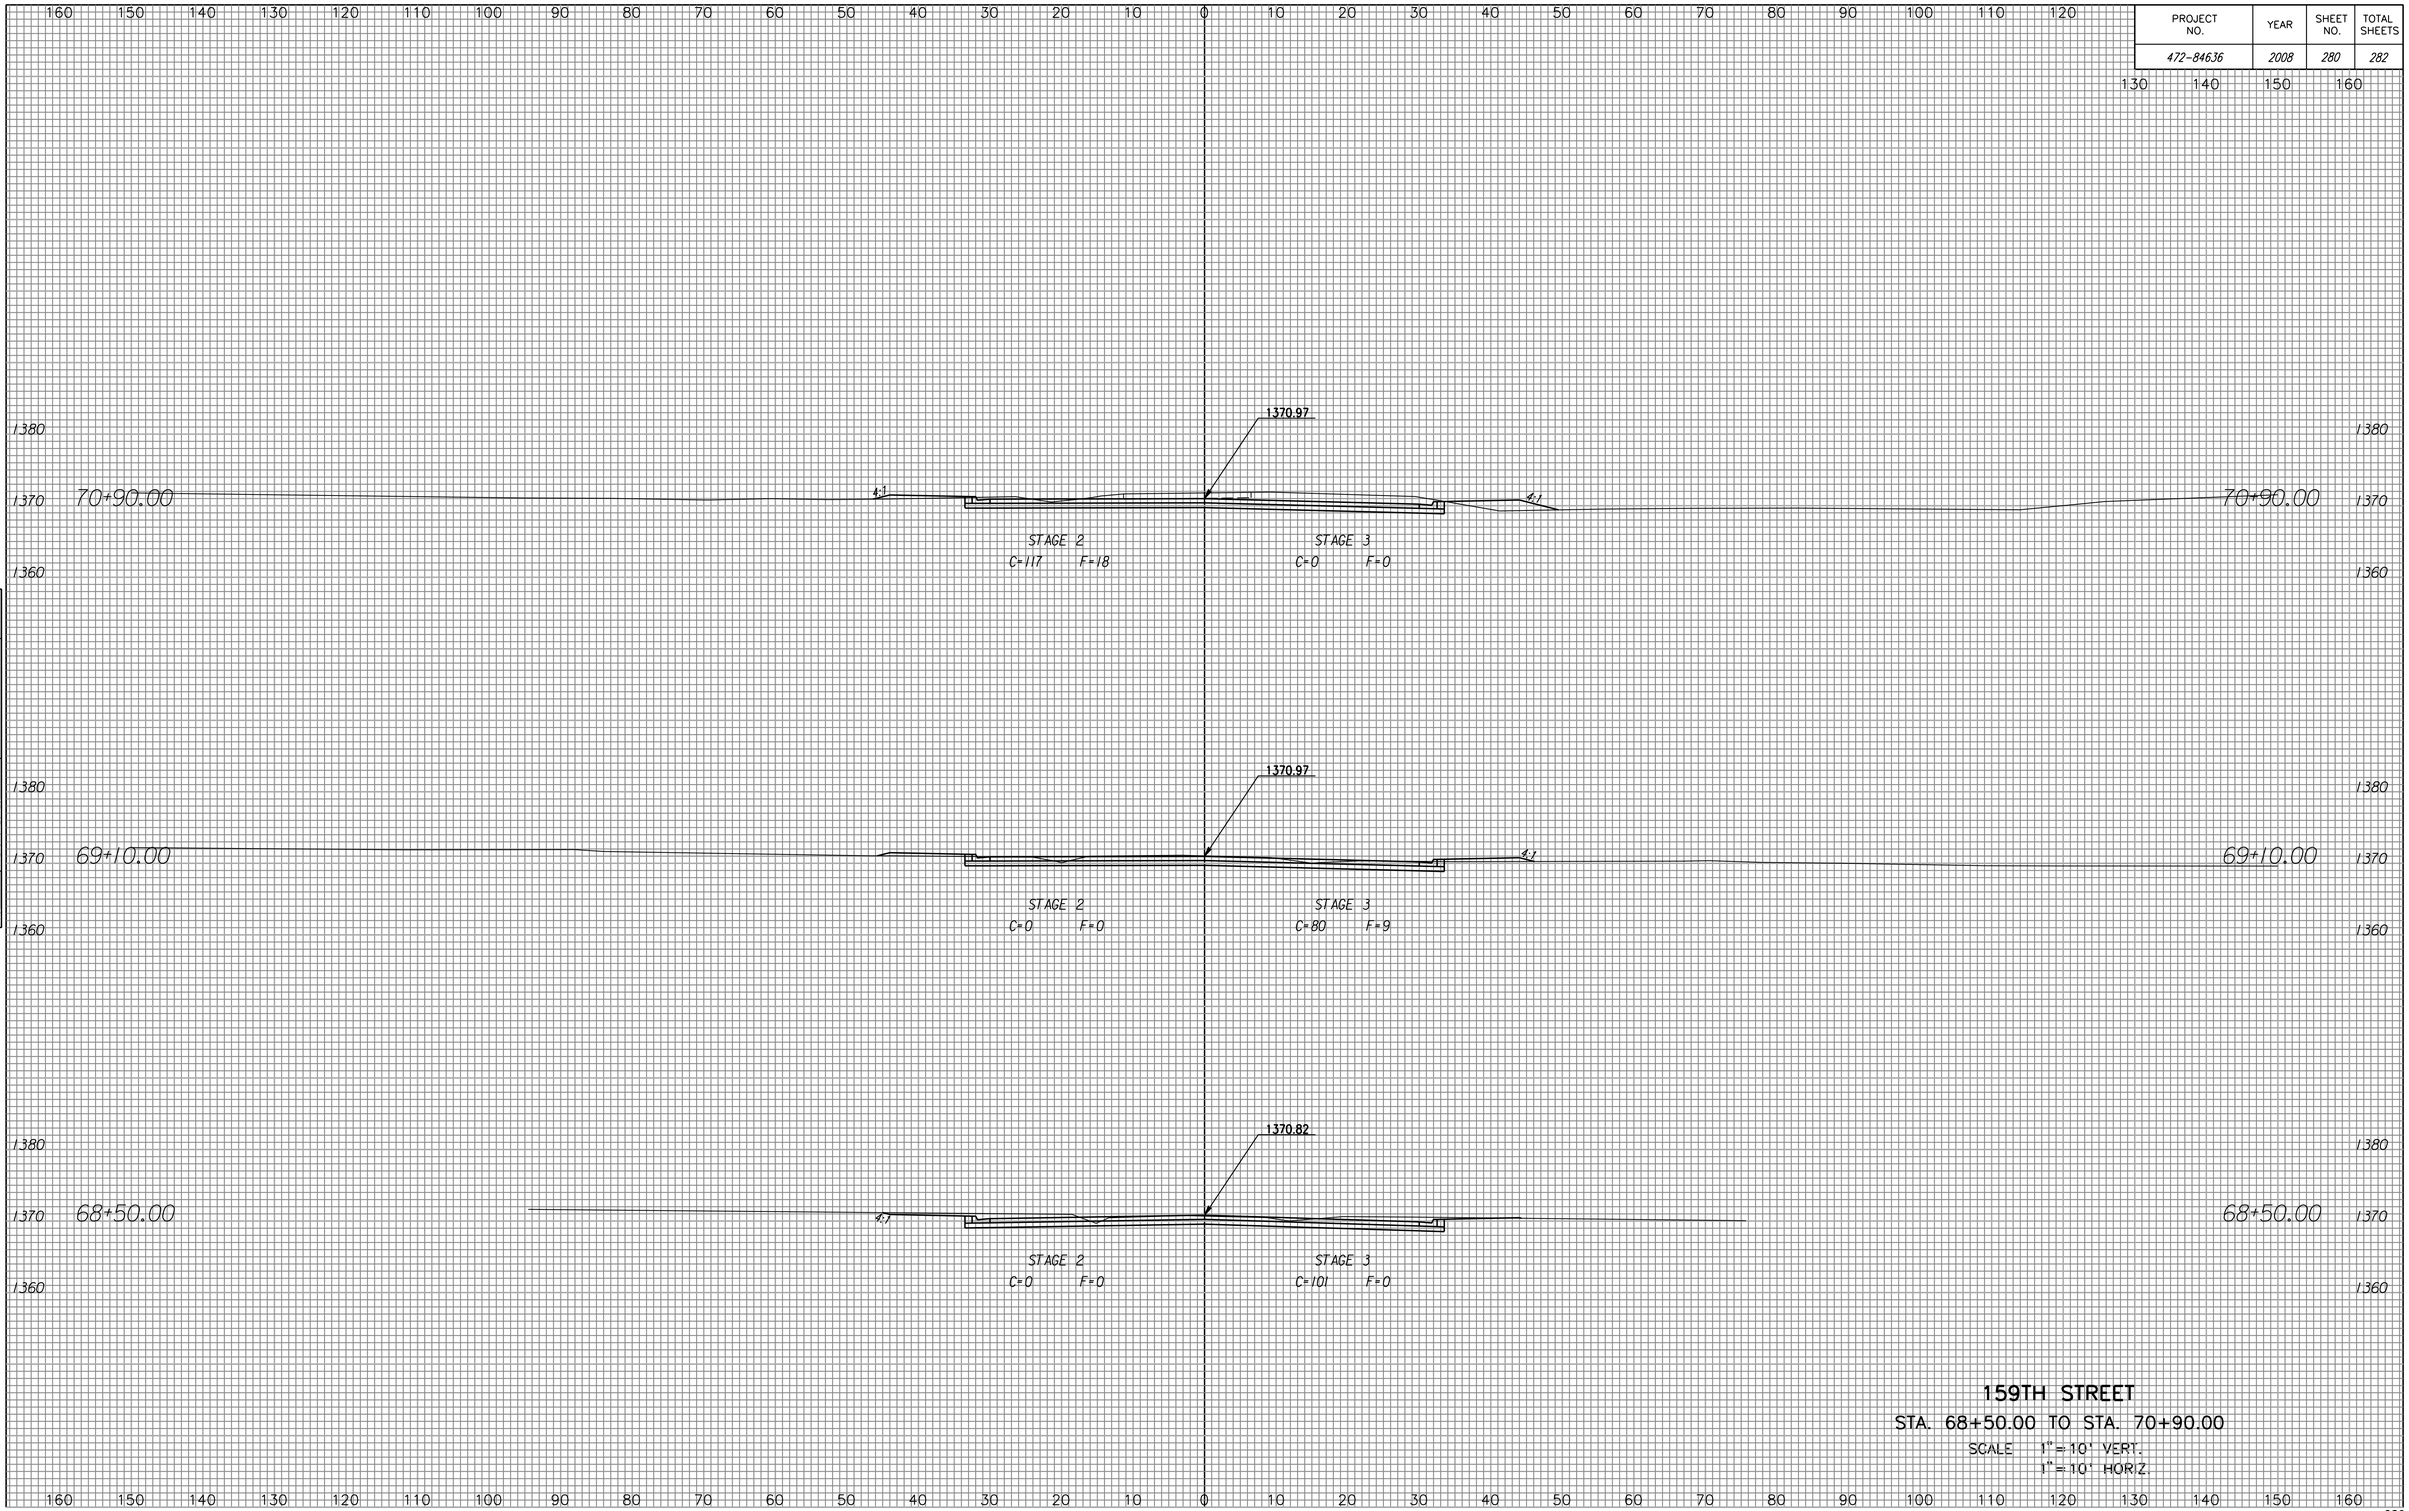

159TH STREET

STA. 68+50.00 TO STA. 70+90.00

SCALE 1" = 10' VERT.
1" = 10' HORIZ.

NOTE BOOK
NO.
TEMPLATE
AREAS
AREAS CHECKED

Drawn By :
Plotted By :