PROJECT NO.	YEAR	SHEET NO.	TOTAL SHEETS
472-84636	2008	282	282

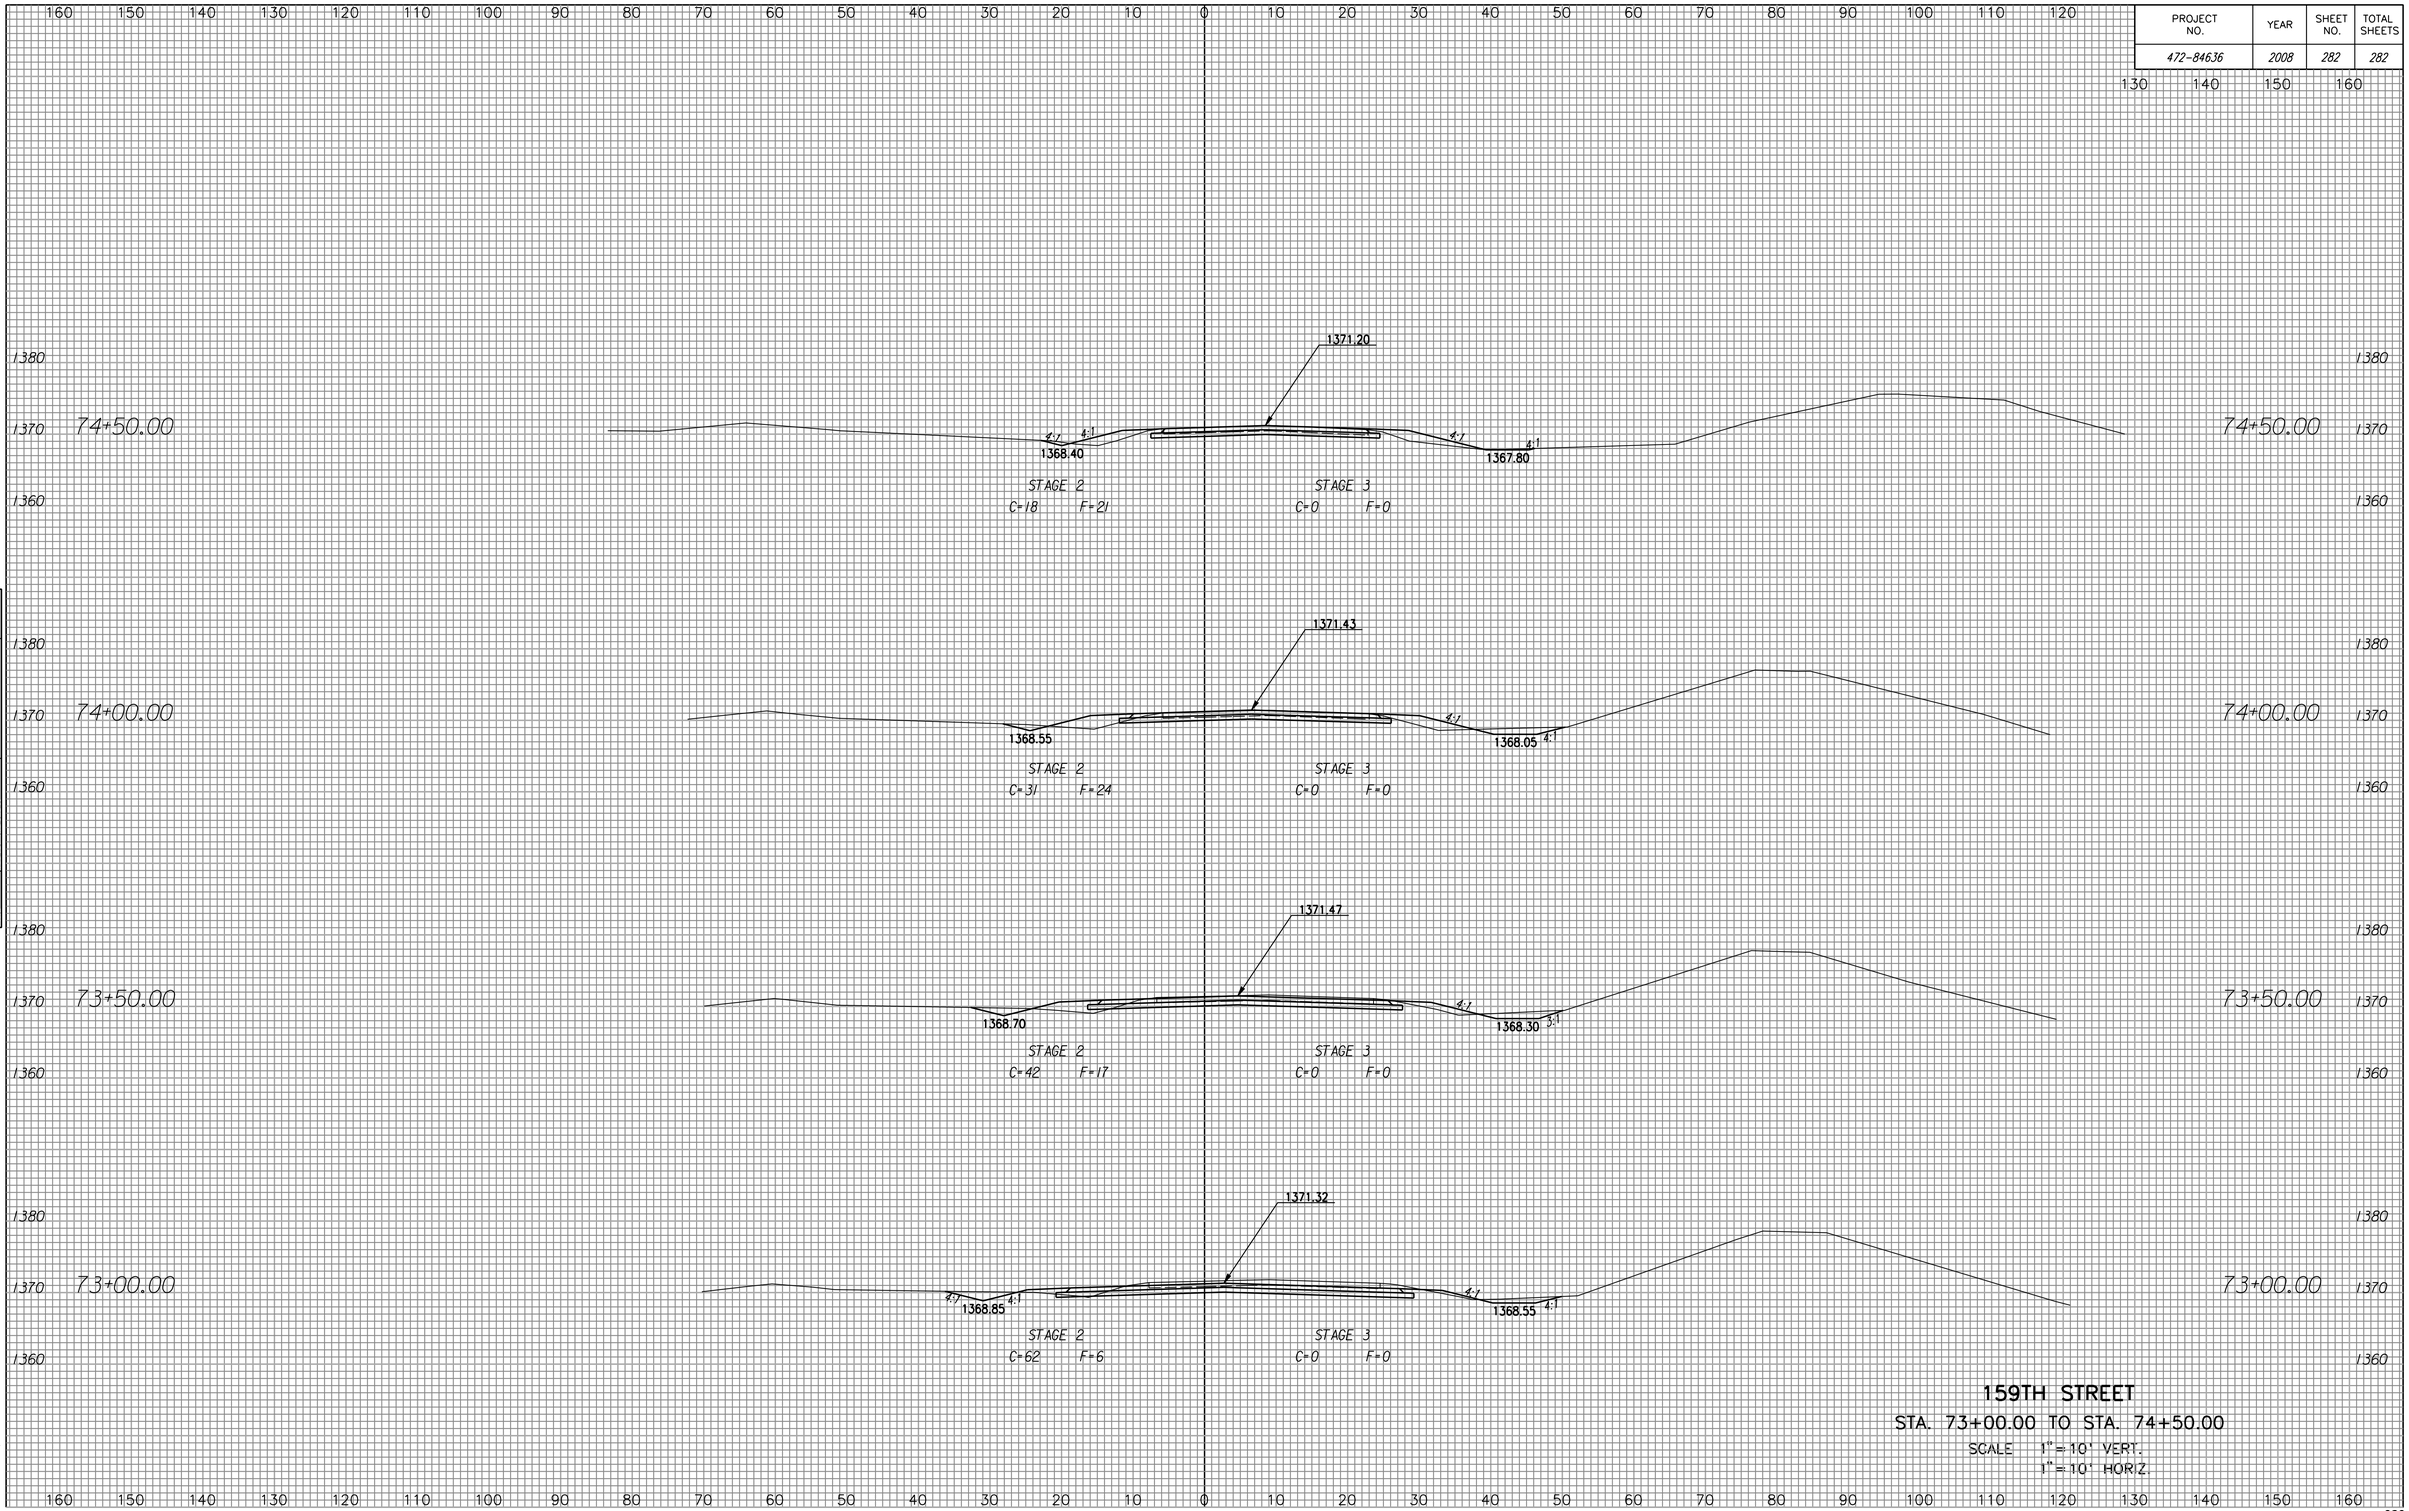

159TH STREET

STA. 73+00.00 TO STA. 74+50.00

SCALE 1" = 10' VERT.
1" = 10' HORIZ.

NO.	NOTE BOOK	TEMPLATE	AREAS	AREAS CHECKED

Drawn By :
Plotted By :