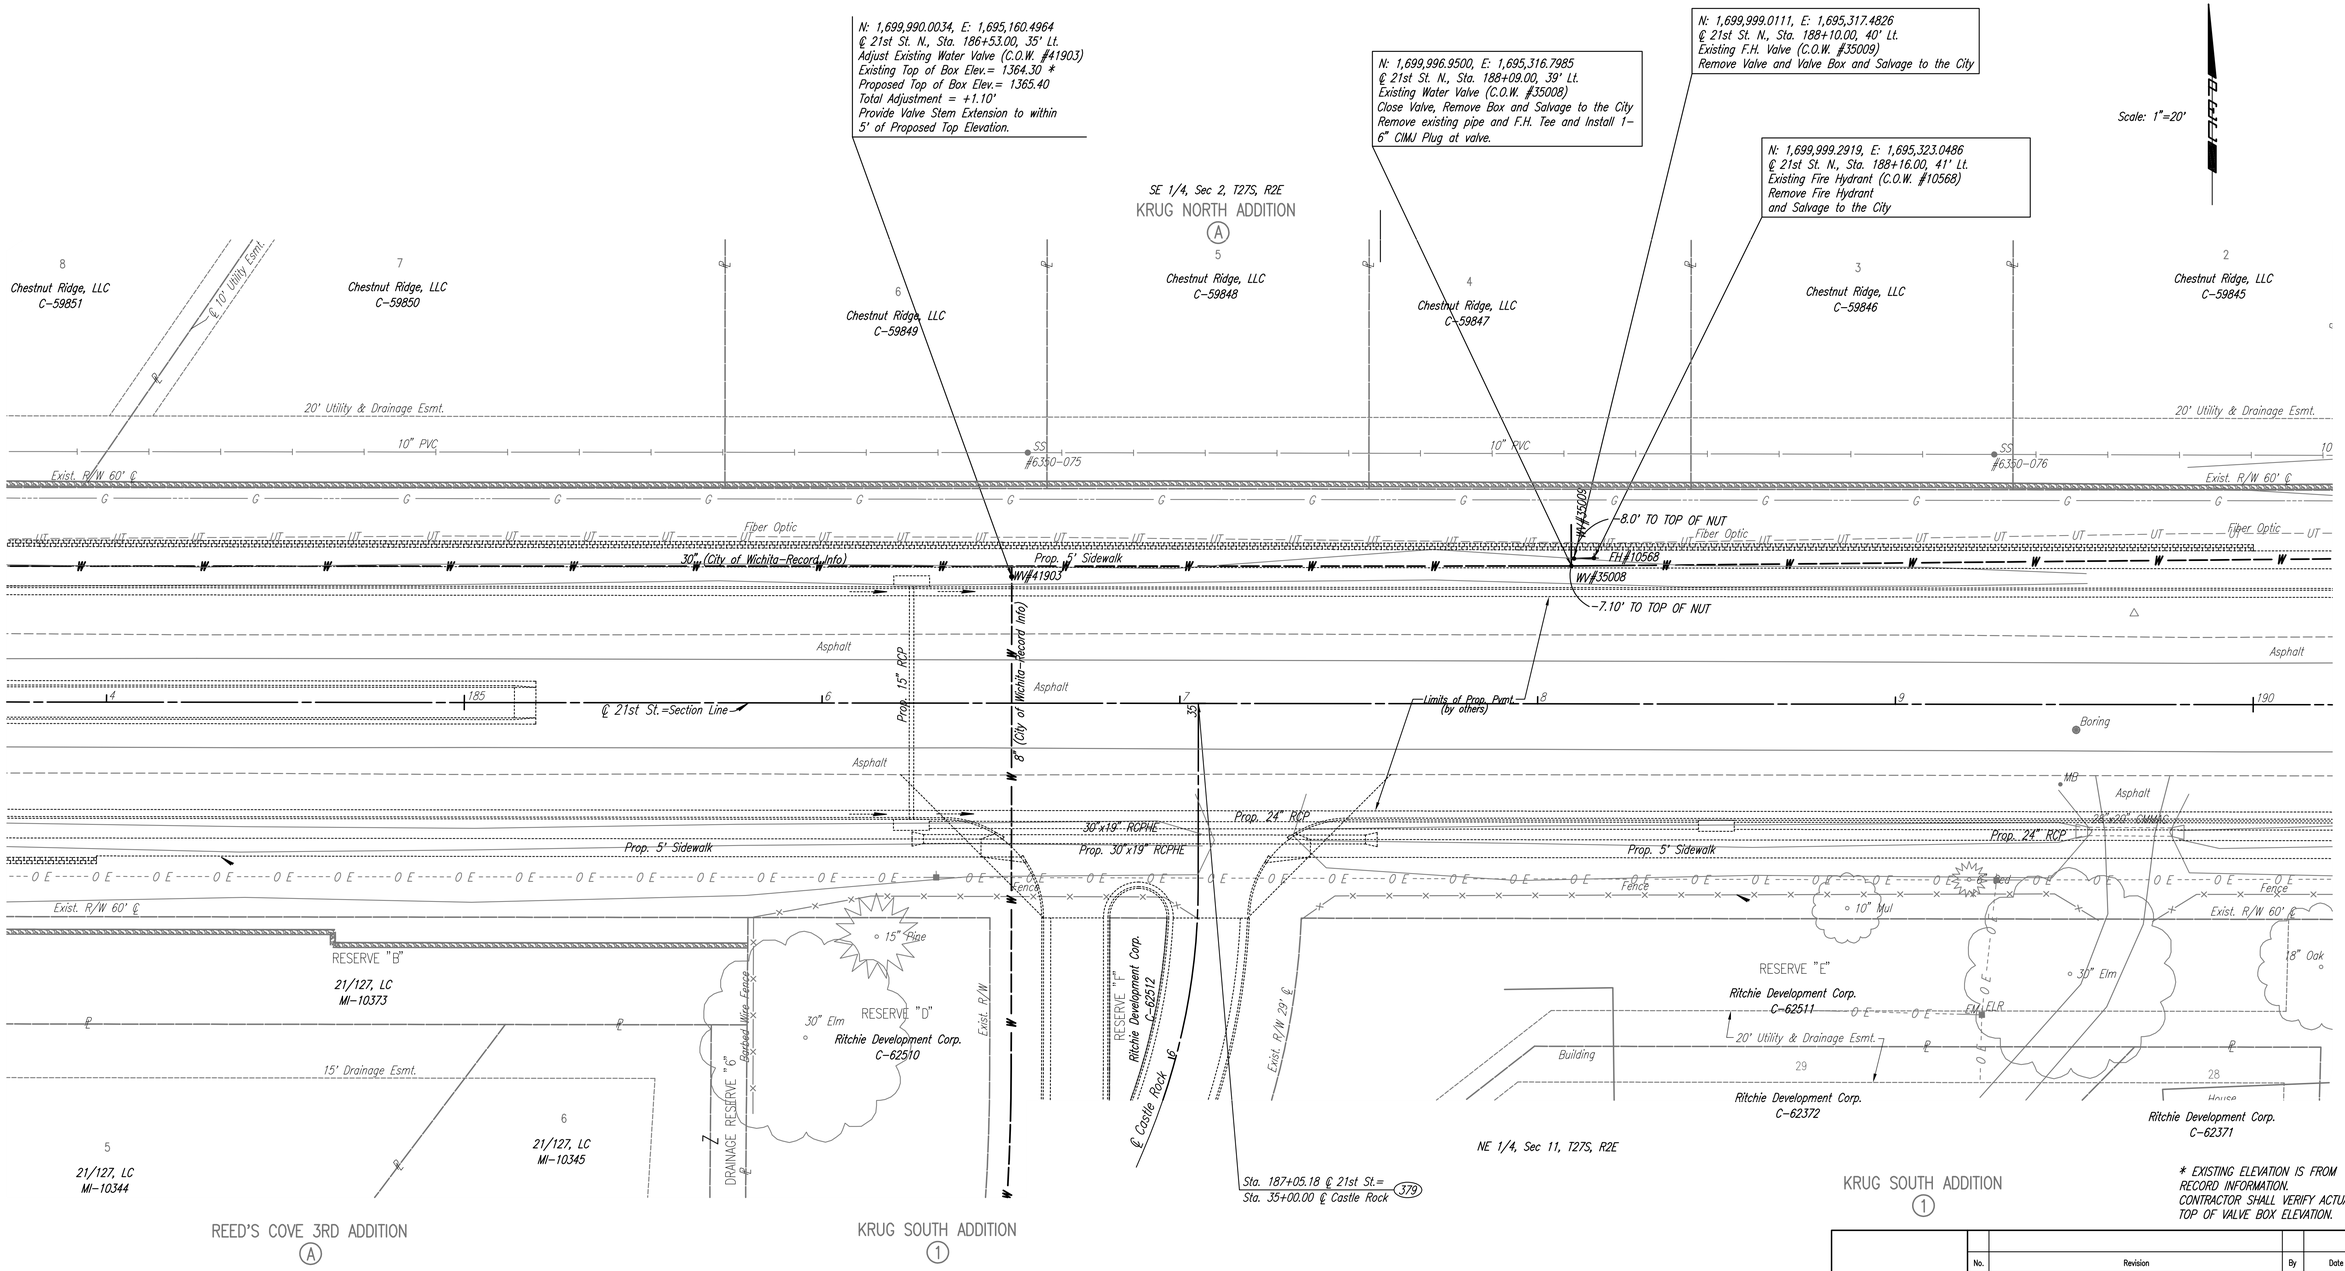

* EXISTING ELEVATION IS FROM RECORD INFORMATION. CONTRACTOR SHALL VERIFY ACTUAL TOP OF VALVE BOX ELEVATION.

UTILITIES

Gas	Kansas Gas Service
Power	Westar Energy
San. Sewer	Wichita Water Utilities
Telephone	AT&T
Water	Wichita Water Utilities

No.	Revision	By	Date

21ST STREET N. – FROM K-96 TO 159TH STREET E.
WATERLINE ADJUSTMENTS

STA. 184+00 TO STA. 190+00

JAMES L. ARMOUR, P.E. – CITY ENGINEER
CITY OF WICHITA PROJECT NO. 448-90380

Professional Engineering Consultants, P.A.
303 S. TOPEKA • WICHITA, KANSAS 67202
316-262-2691 • FAX 316-262-3003

Designed by MDK	Job No. 35-01616-002	Sht. B14 of 40
Drawn by	Date JANUARY 2003	

Saved 08-14-2008 9:22:18 AM by RJW
Q:\2001\01616\002\bdr184