Scale: 1"=20'

SW Cor., Sec. 2, T27S, R2E (204)
1. Found 3/4" Iron Pipe with Moehring Cap Set over Exist. Cor.
2. Pipe Marker 57.32' SW
3. 3 Nails in Power Pole. 81.88' SW

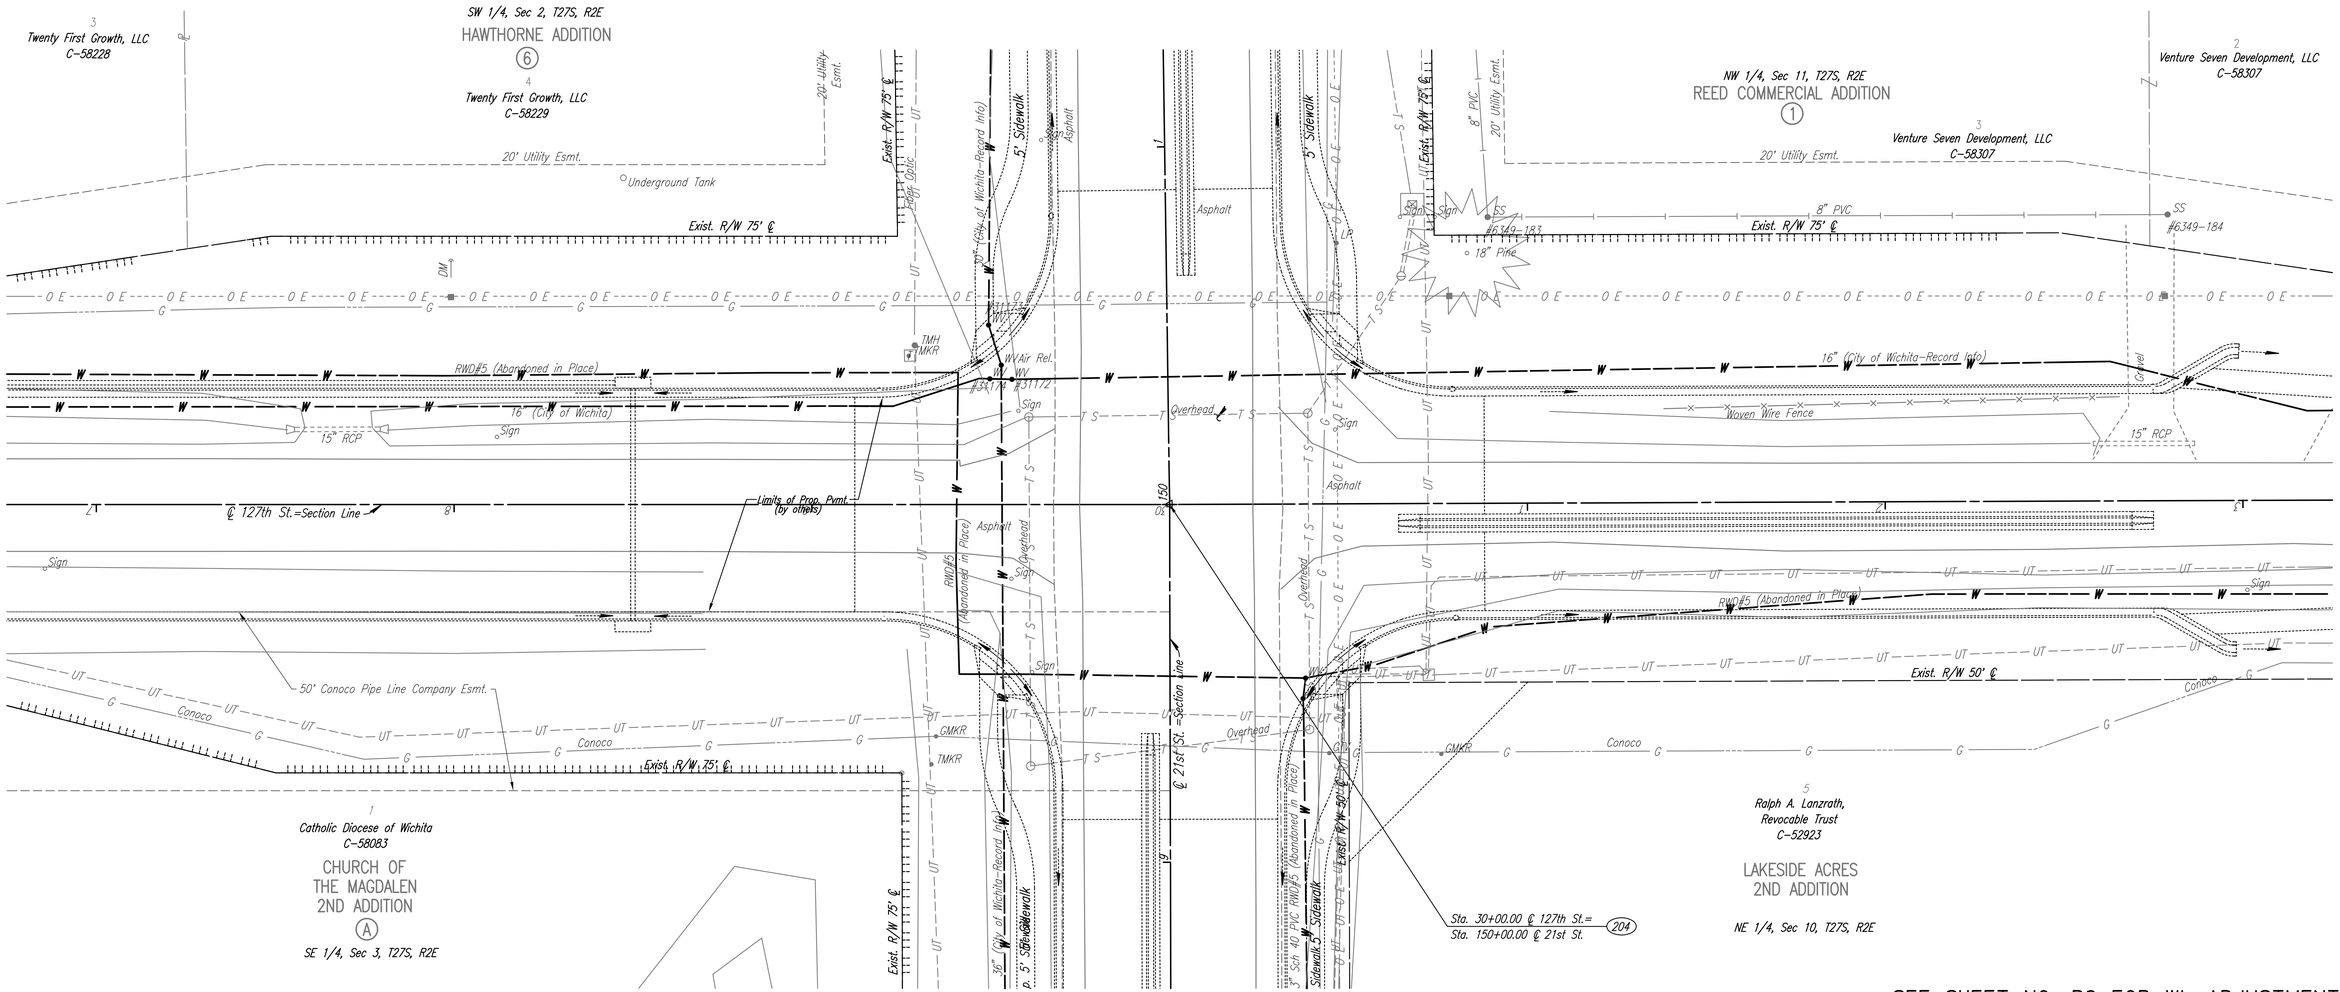

SEE SHEET NO. B8 FOR WL ADJUSTMENTS

UTILITIES

Gas	Conoco
Gas	Kansas Gas Service
Power	Westar Energy
San. Sewer	Wichita Water Utilities
Telephone	AT&T
Water	Wichita Water Utilities
Water	RWD #5

No.	Revision	By	Date

21ST STREET N. – FROM K-96 TO 159TH STREET E.
WATERLINE ADJUSTMENTS

STA. 27+00 TO STA. 33+00

JAMES L. ARMOUR, P.E. – CITY ENGINEER
CITY OF WICHITA PROJECT NO. 448-90380

Professional Engineering Consultants, P.A.
303 S. TOPEKA • WICHITA, KANSAS 67202
316-262-2691 • FAX 316-262-3003

Designed by MDK	Job No. 35-01616-002	Sht. B29 of 40	
Drawn by	Date JANUARY 2003		

Saved 06-12-2008 8:14:00 AM by CSL
Q:\2001\01616\002\sr127th2