STATE	PROJECT NO.	YEAR	SHEET NO.	TOTAL SHEETS
KANSAS	472-84748	2008	37	52
KDOT PROJECT NO. 87 N-0429-01				

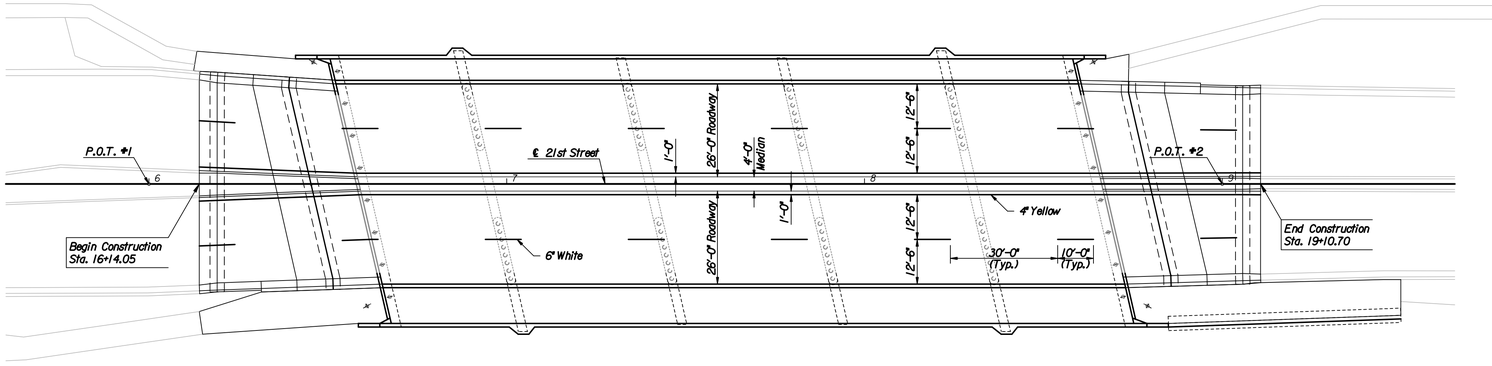

PLAN

Scale: 1"=20'

SUMMARY OF PAVEMENT MARKINGS

21ST STREET	OFFSET	LEFT TURN ARROW	4" SOLID YELLOW SINGLE LINE	12" SOLID YELLOW DIAGONAL LINE	6" BROKEN WHITE LANE LINE	6" SOLID WHITE LANE LINE	12" SOLID TYPE I CROSSWALK LINE	24" SOLID TYPE I STOP LINE
16+14.05 to 19+10.70	3'-0" Rt.		297'-0"					
16+14.05 to 19+10.70	3'-0" Lt.		297'-0"					
16+14.05 to 19+10.70	15'-6" Rt.				297'-0"			
16+14.05 to 19+10.70	15'-6" Lt.				297'-0"			
TOTAL			594'-0"		594'-0"			

Note: Pavement Markings shall conform to the requirements of KDOT SP 07-08024 for Durable Pavement Marking.

Pavement Marking is paid for as Lump Sum.

Note: Words and symbols shall conform to the latest Edition of "Standard Alphabets for Highway Signs and Pavement Markings" Printed by the U.S. Department of Transportation, Federal Highway Administration.

No.	Revisions	By	Date
1			

CITY OF WICHITA

BR. NO. 430400876500010 STA. 17+62.50

PAVEMENT MARKING PLAN
21ST STREET OVER LAR

PROJECT NO. 472-84748 SEDGWICK COUNTY

Professional Engineering Consultants, P.A.
303 S. TOPEKA • WICHITA, KANSAS 67202
316-262-2691 • FAX 316-262-3003

Designed by	M.S.N.	Checked by	R.A.S.
Drawn by	M.S.N.	Date	July 2008
		Job No.	06009

drawn by : msn
plotted by: msn 9-2-2008
I:2006/06009/Final/09_02_2008/06009-000-Markingdgn