STATE	PROJECT NO.	YEAR	SHEET NO.	TOTAL SHEETS
KANSAS	472-84595	2008	4	43
KDOT PROJECT NO. 87 N-0360-01				

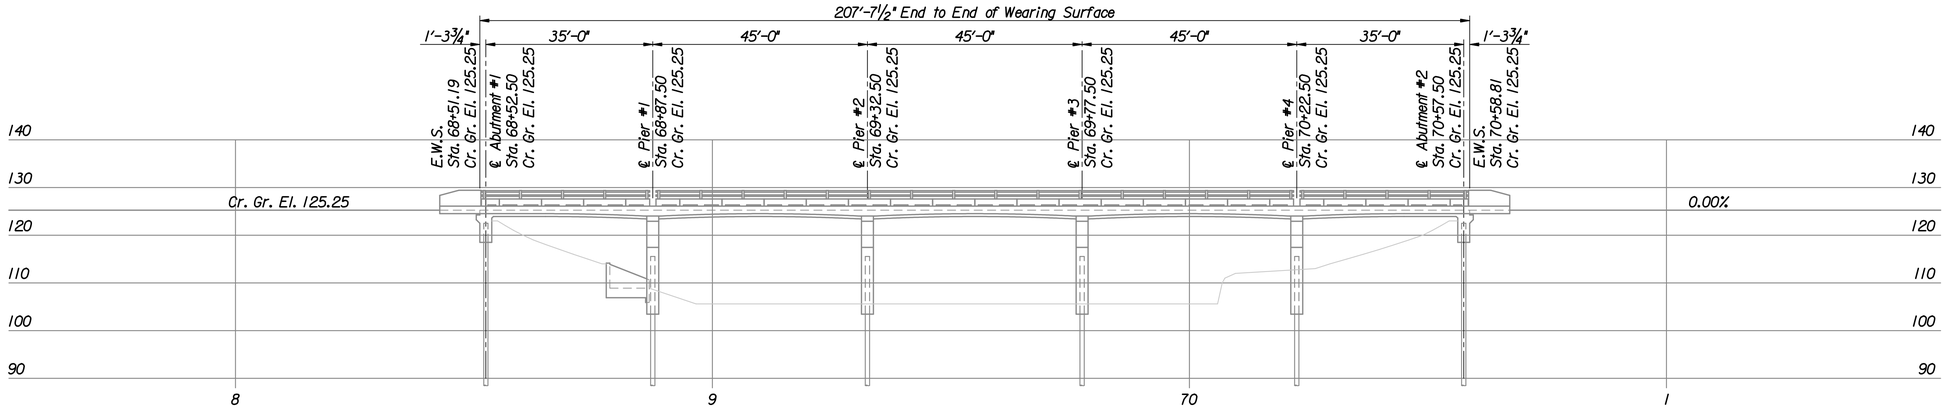

ELEVATION

35'-3@45'-35' Continuous R.C. Slab Spans
Pile Bent Type Abutments and Piers
52'-0" Roadway with 4'-0" Median
Skew 18° Lt.

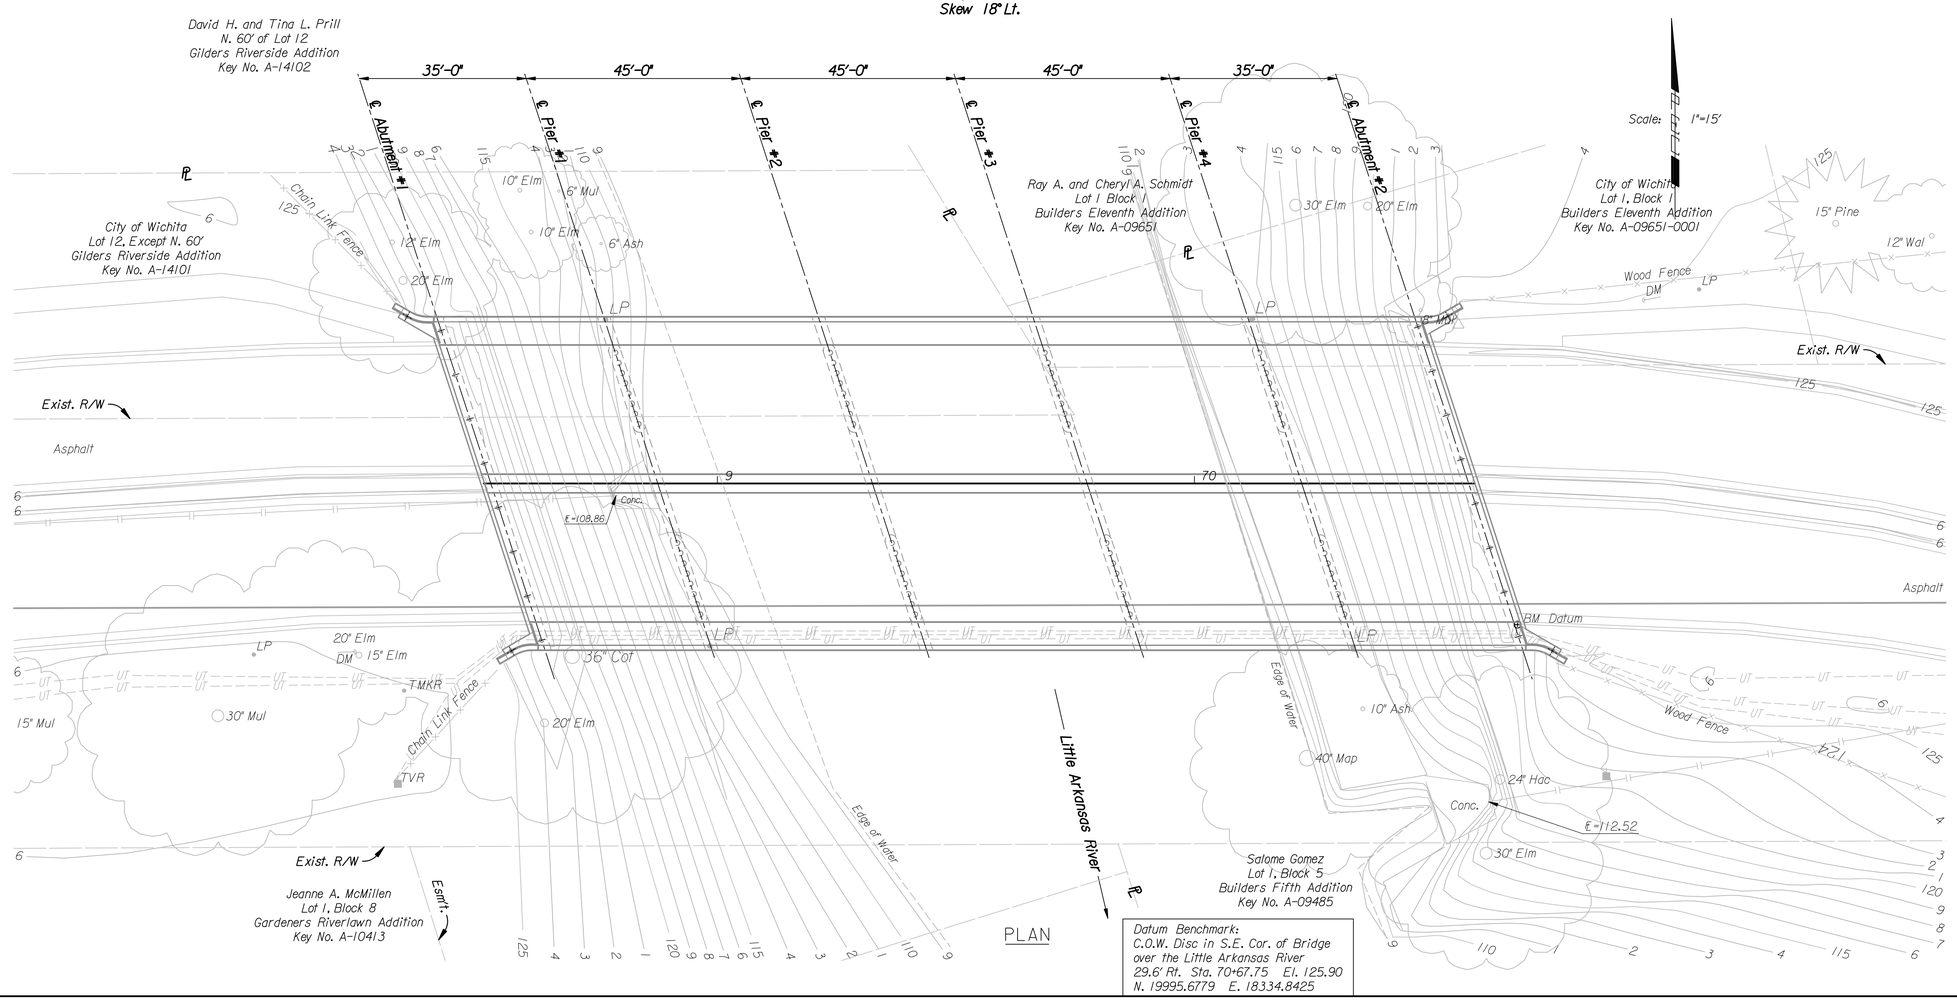

Datum Benchmark:
C.O.W. Disc in S.E. Cor. of Bridge
over the Little Arkansas River
29.6' Rt. Sta. 70+67.75 El. 125.90
N. 19995.6779 E. 18334.8425

No.	Revisions	By	Date
1			

CITY OF WICHITA
BR. NO. 530400870LARI00 STA. 69+55.00

EXISTING BRIDGE LAYOUT
25TH STREET OVER LAR

PROJECT NO. 472-84595 SEDGWICK COUNTY

Professional Engineering Consultants, P.A.
303 S. TOPEKA • WICHITA, KANSAS 67202
316-262-2691 • FAX 316-262-3003

Designed by	M.S.N.	Checked by	R.A.S.	
Drawn by	W.L.L.	Date April 2008	Job No.	06008

plotted by : msn 9-3-2008
drawn by : wll
I:/2006/06008/final/09_02_2008/06008-000-ExistIng-Layout.dgn