STATE	PROJECT NO.	YEAR	SHEET NO.	TOTAL SHEETS
KANSAS	472-84595	2008	5	43
KDOT PROJECT NO. 87 N-0360-01				

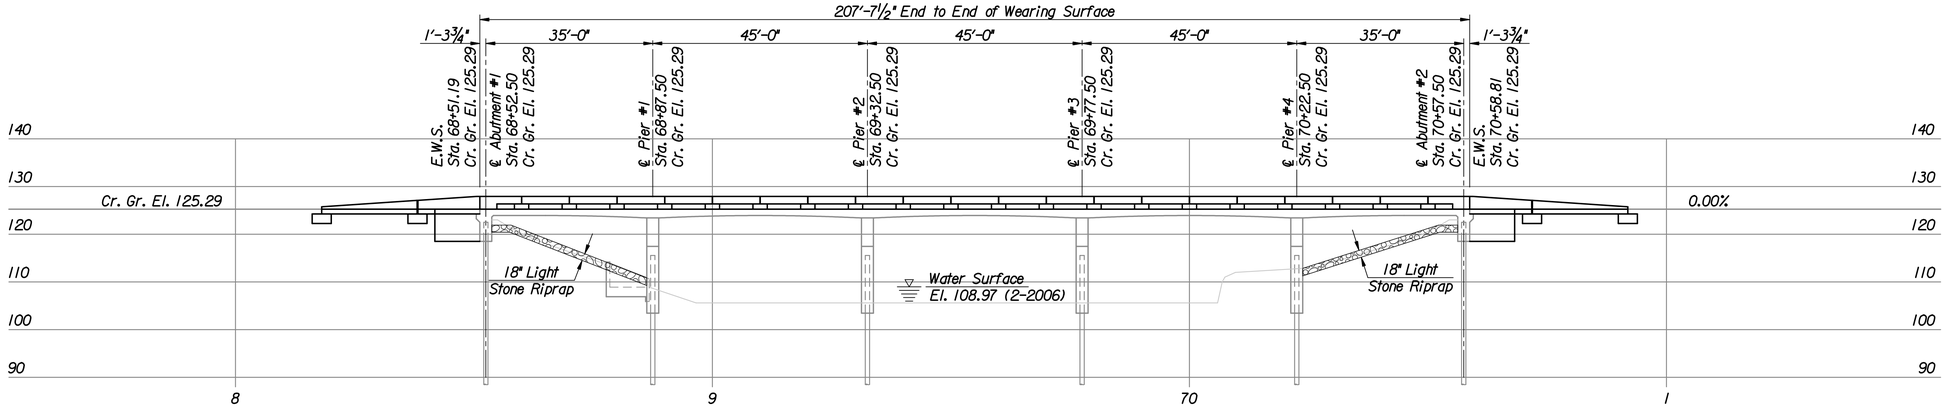

ELEVATION

35'-3@45'-35' Continuous R.C. Slab Spans
Pile Bent Type Abutments and Piers
2-27'-0" Roadways with a 4'-0" Median and 6'-0" Sidewalk Lt. & Rt.
Skew 18° Lt.

P.O.T. #1 - ℄ 25th Street
1. Sta. 68+50.00 (Office Set)
2. N. 20026.1070 E. 18117.2131

P.O.T. #2 - ℄ 25th Street
1. Sta. 70+50.00 (Office Set)
2. N. 20025.3216 E. 18317.2115

E. ¼ Sec. Cor. Sec. 6, T27S R1E
1. N. 20000.0000 E. 20000.0000

Ctr. Sec. 6, T27S R1E
1. No Monument Set or Found
2. Intersection of ℄ Amidon and ℄ 25th
3. N. 20000.0000 E. 17358.5900

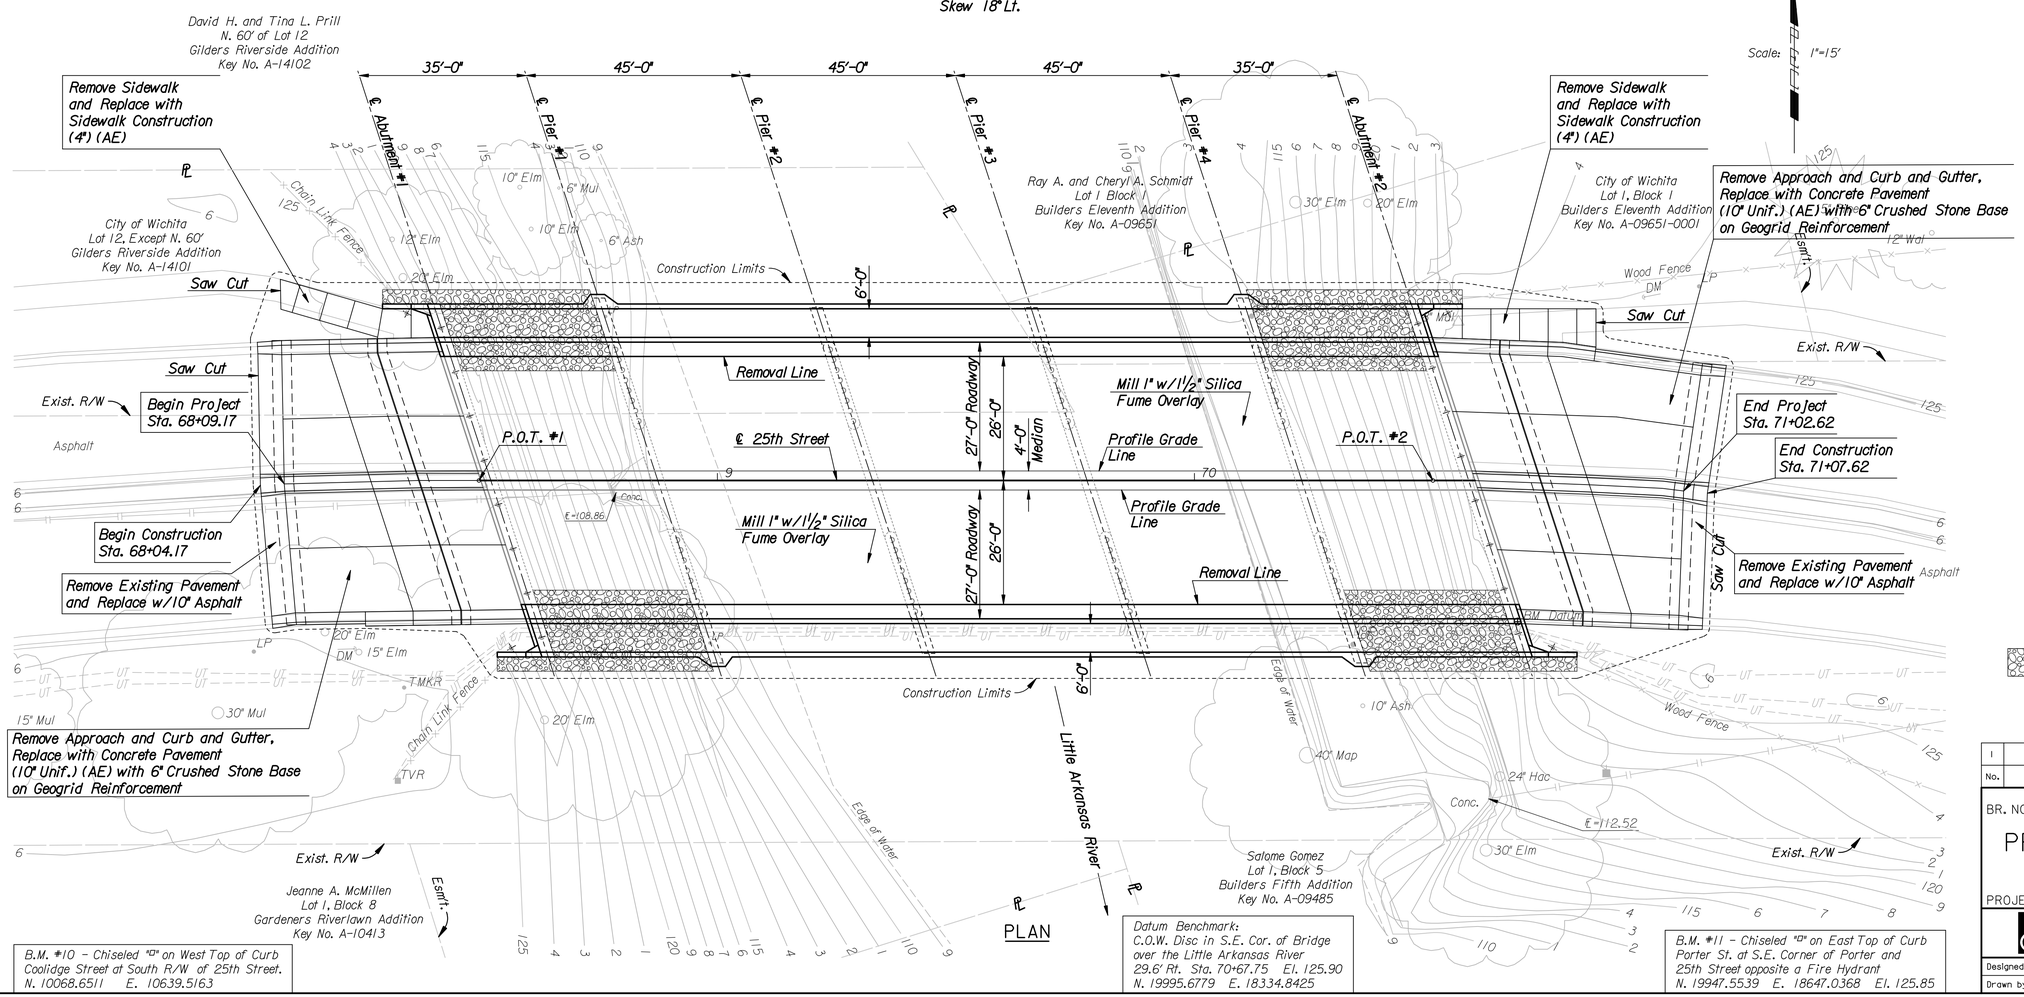

Riprap (Light Stone)

B.M. #10 - Chiseled "□" on West Top of Curb Coolidge Street at South R/W of 25th Street.
N. 10068.6511 E. 10639.5163

Datum Benchmark:
C.O.W. Disc in S.E. Cor. of Bridge over the Little Arkansas River
29.6' Rt. Sta. 70+67.75 El. 125.90
N. 19995.6779 E. 18334.8425

B.M. #11 - Chiseled "□" on East Top of Curb Porter St. at S.E. Corner of Porter and 25th Street opposite a Fire Hydrant
N. 19947.5539 E. 18647.0368 El. 125.85

No.	Revisions	By	Date
1			

CITY OF WICHITA

BR. NO. 530400870LAR100 STA. 69+55.00

PROPOSED BRIDGE LAYOUT
25TH STREET OVER LAR

PROJECT NO. 472-84595 SEDGWICK COUNTY

Professional Engineering Consultants, P.A.
303 S. TOPEKA • WICHITA, KANSAS 67202
316-262-2691 • FAX 316-262-3003

Designed by	M.S.N.	Checked by	R.A.S.
Drawn by	W.L.L.	Date April 2008	Job No. 06008

plotted by : msn 9-3-2008
drawn by : wll
I:/2006/06008/final/09_02_2008/06008-000-Proposed-Layout.dgn