STATE	PROJECT NO.	YEAR	SHEET NO.	TOTAL SHEETS
KANSAS	472-84595	2008	30	43
KDOT PROJECT NO. 87 N-0360-01				

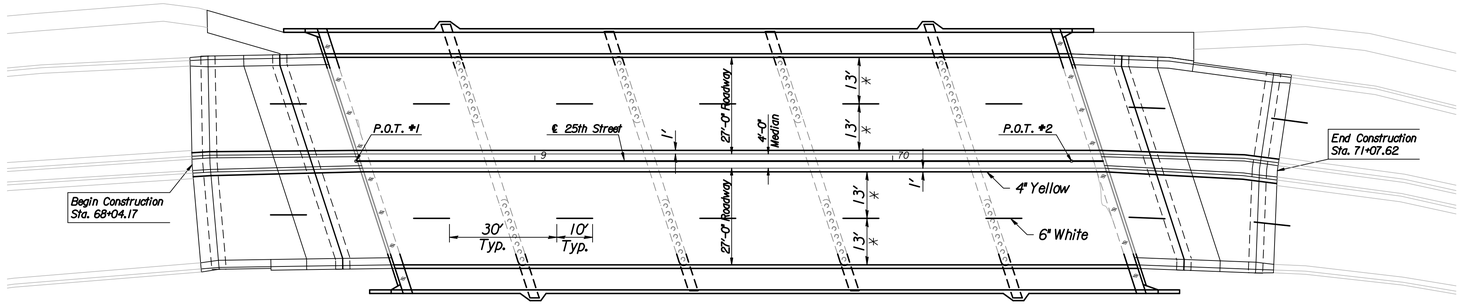

Scale: 1"=20'

PLAN

SUMMARY OF PAVEMENT MARKINGS

25TH STREET	OFFSET	LEFT TURN ARROW	4" SOLID YELLOW SINGLE LINE	12" SOLID YELLOW DIAGONAL LINE	6" BROKEN WHITE LANE LINE	6" SOLID WHITE LANE LINE	12" SOLID TYPE I CROSSWALK LINE	24" SOLID TYPE I STOP LINE
68+04 to 71+07	3' Rt.		303'					
68+04 to 71+07	3' Lt.		303'					
68+04 to 71+07	16' Rt.				303'			
68+04 to 71+07	16' Lt.				303'			
TOTAL			606'		606'			

Note: Pavement Markings shall conform to the requirements of KDOT SP 07-08024 for Durable Pavement Marking.

Pavement Marking is paid for as Lump Sum.

Note: Words and symbols shall conform to the latest Edition of "Standard Alphabets for Highway Signs and Pavement Markings" Printed by the U.S. Department of Transportation, Federal Highway Administration.

No.	Revisions	By	Date
1			

CITY OF WICHITA

BR. NO. 530400870LARI00 STA. 69+55.00

PAVEMENT MARKING PLAN
25TH STREET OVER LAR

PROJECT NO. 472-84595 SEDGWICK COUNTY

Professional Engineering Consultants, P.A.
303 S. TOPEKA • WICHITA, KANSAS 67202
316-262-2691 • FAX 316-262-3003

Designed by	M.S.N.	Checked by	R.A.S.
Drawn by	W.L.L.	Date	Apr-11 2008
		Job No.	06008

drawn by : ros
plotted by: msn 9-3-2008
i:2006/06008/final/09_02_2008/06008-000-Marking.dgn