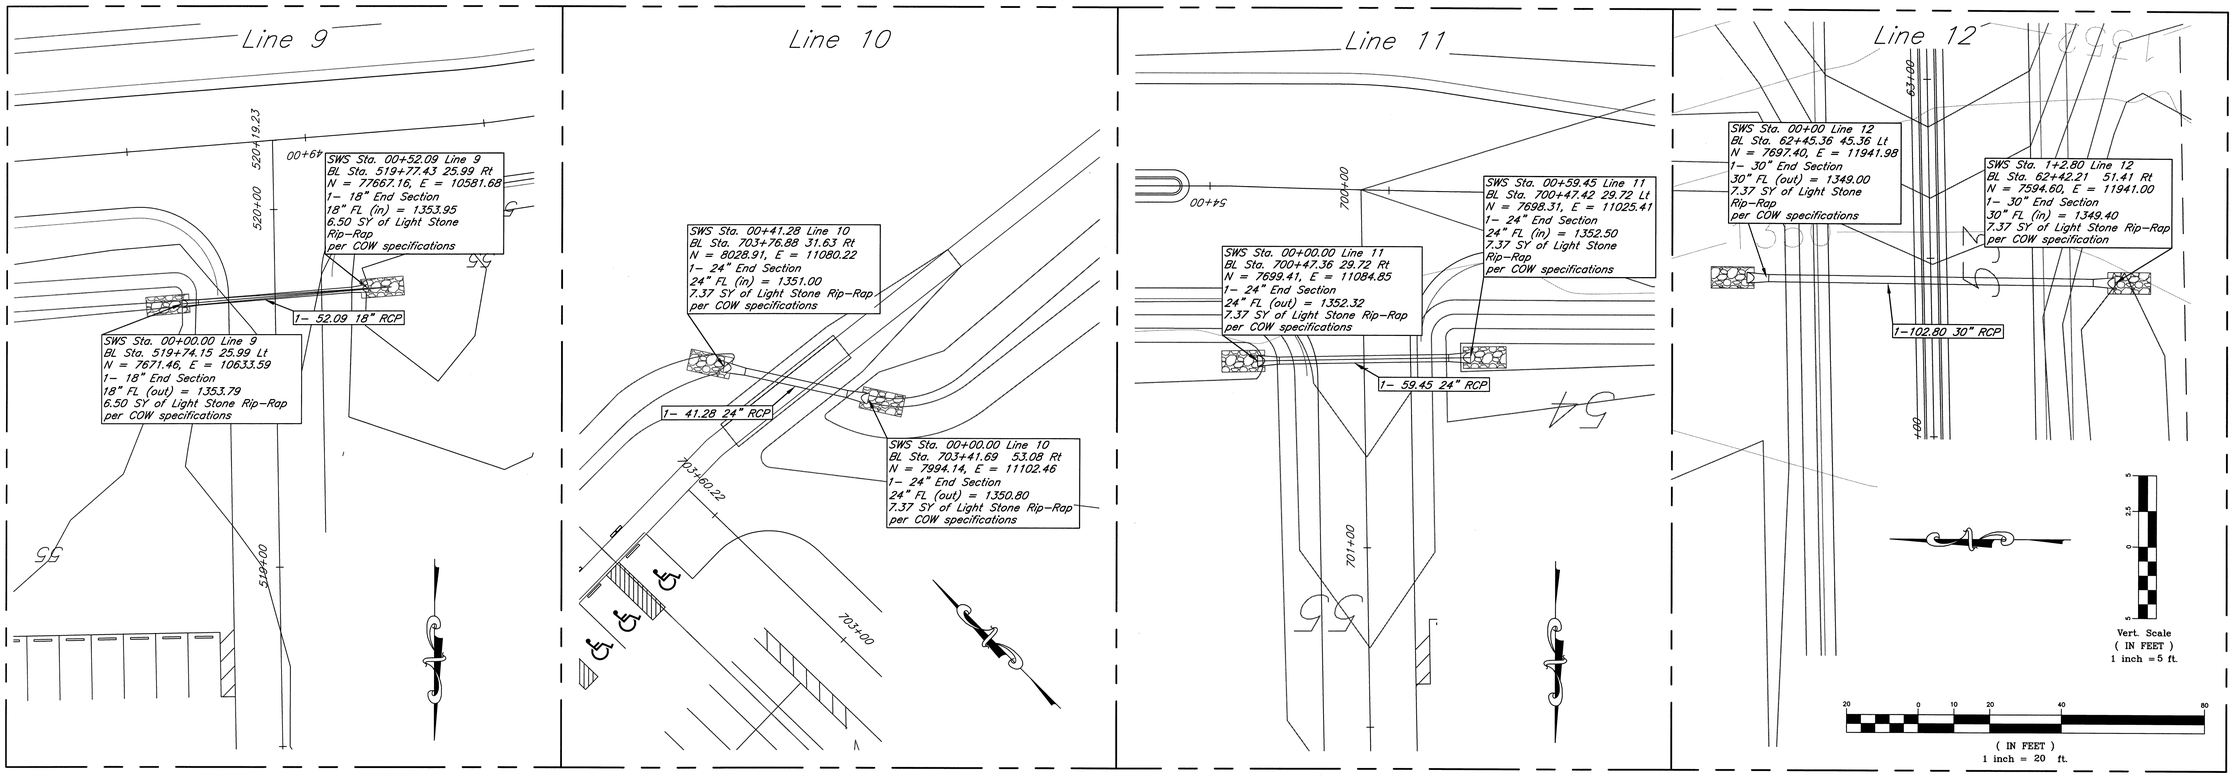

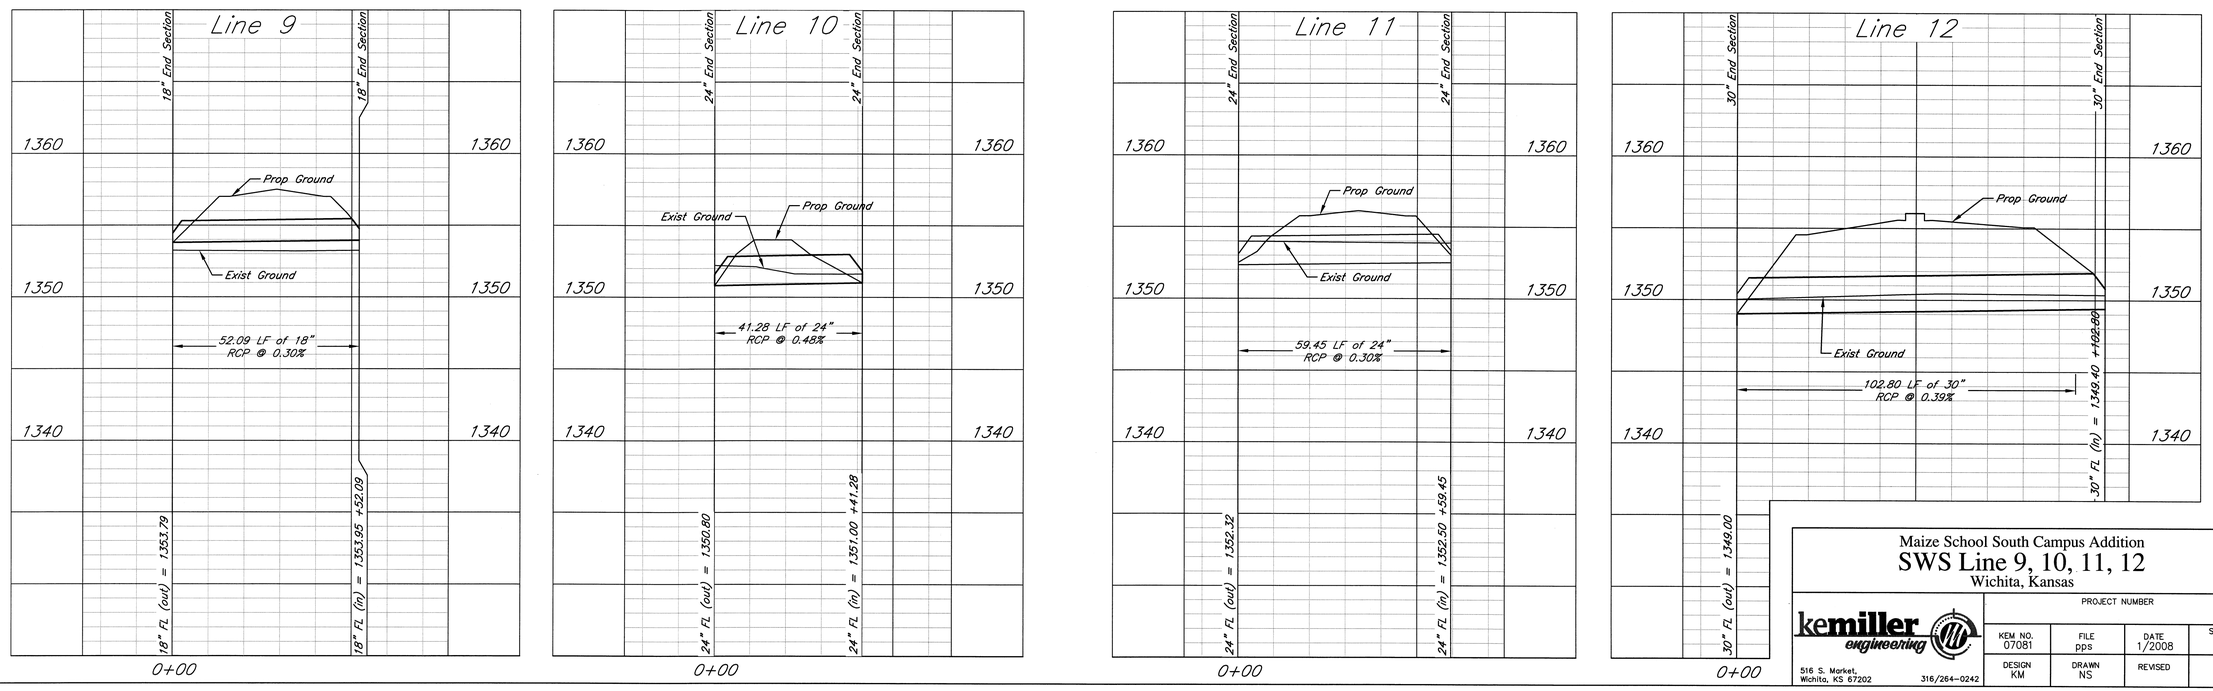

Maize School South Campus Addition

SWS Line 9, 10, 11, 12

Wichita, Kansas

kemiller engineering
516 S. Market,
Wichita, KS 67202
316/264-0242

PROJECT NUMBER			
KEM NO. 07081	FILE pps	DATE 1/2008	SHEET 6
DESIGN KM	DRAWN NS	REVISED	OF 13