SCALE:
PLAN: LAT. & LONG. 0 20 40
PROFILE: HORIZ. SAME AS ABOVE
VERT. 0 5

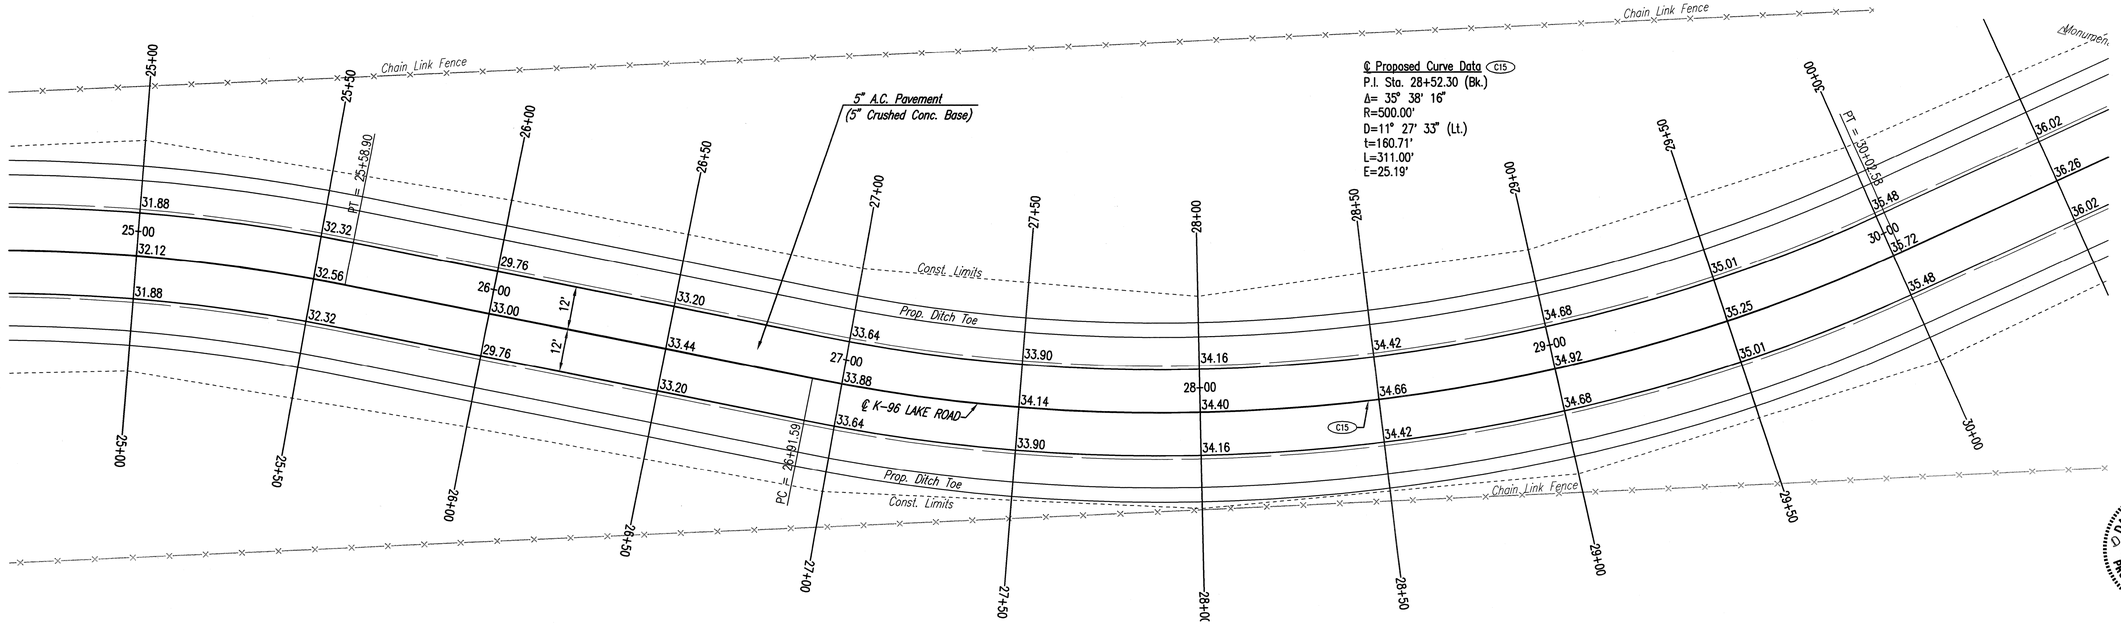

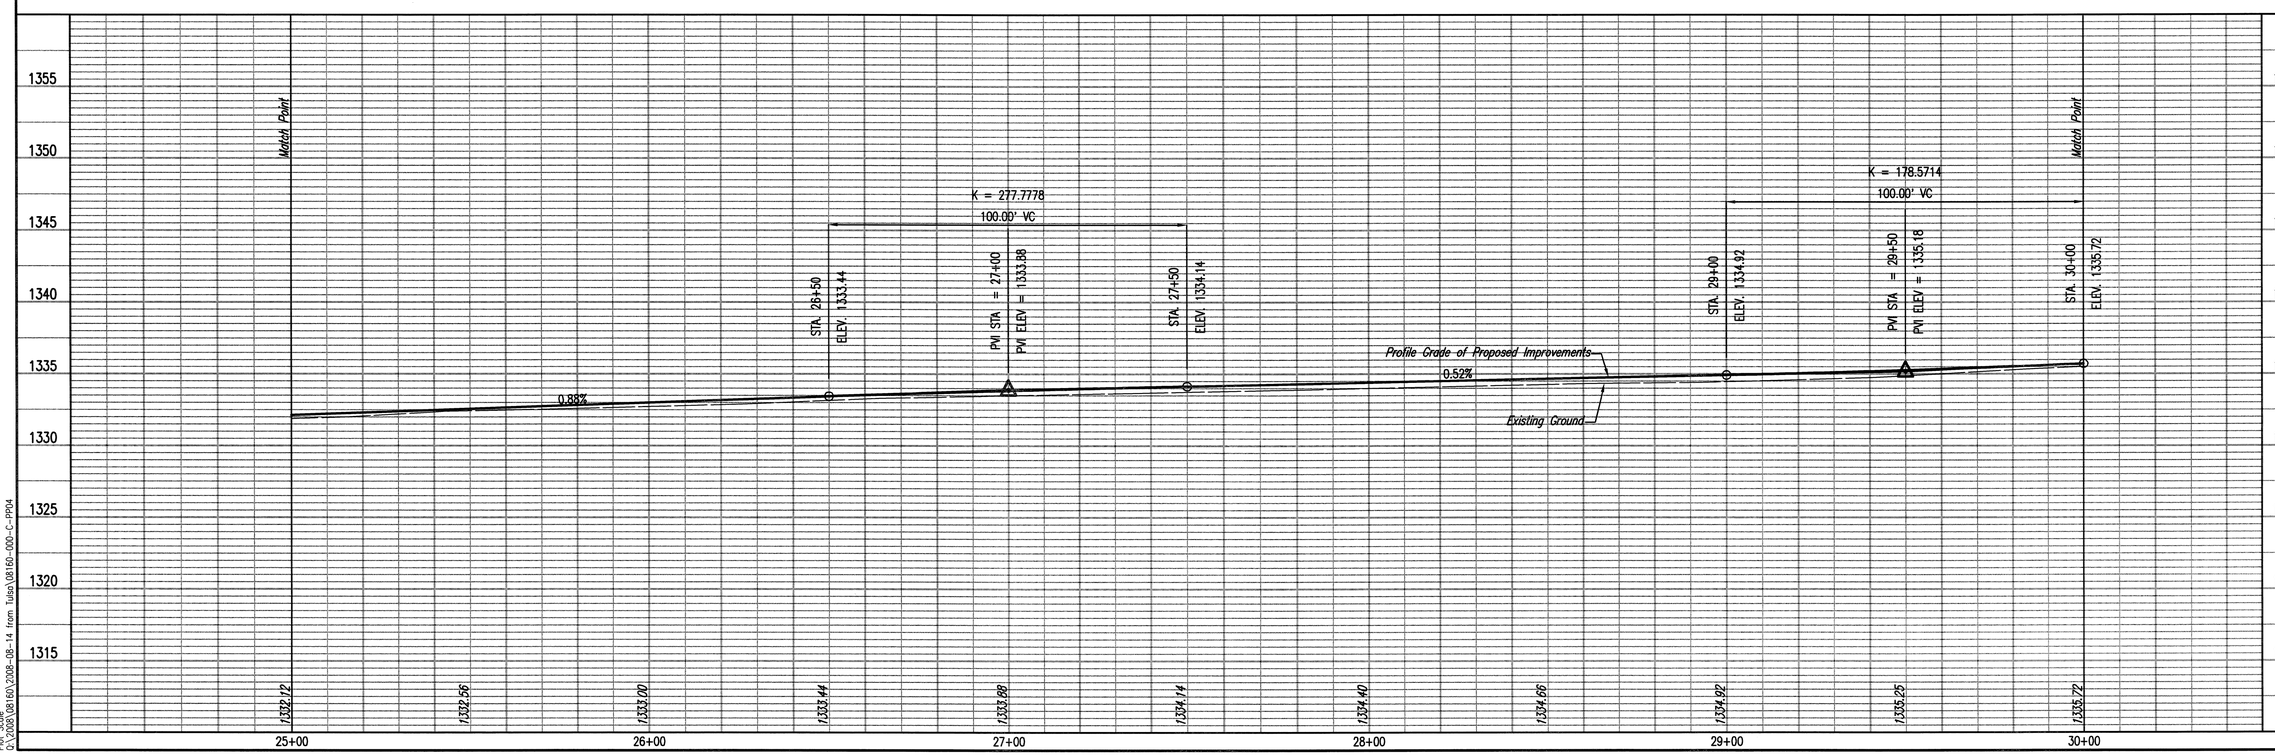

DAVID W. HERBERGER
LICENSED
16758
08-20-08
KANSAS
PROFESSIONAL ENGINEER

K-96 LAKE ROAD
PAVING AND INCIDENTAL DRAINAGE IMPROVEMENTS

K-96 LAKE ROAD

JAMES L. ARMOUR, P.E.—CITY ENGINEER
CITY OF WICHITA PROJECT NO. 472-84737

Professional Engineering Consultants, P.A.
303 S. TOPEKA • WICHITA, KANSAS 67202
316-262-2691 • FAX 316-262-3003

Designed By BMM
Drawn By BJS, TAT
Job No. 35-08160-000
Date March 2008

Sheet 8 of 29

PLAN
CHECKED
CHECKED
BY
DATE

PROFILE
CHECKED
CHECKED
BY
DATE

Saved 08-18-2008 2:32:26 PM by TAT
Plot Scale 1:20 Plot By TAT
O:\2008\08160\2008-08-14 from Tulsa\08160-000-C-PP04.dwg