STATE	PROJECT NO.	YEAR	SHEET NO.	SHEETS
KANSAS	87 N-0357-01	2008	21	185

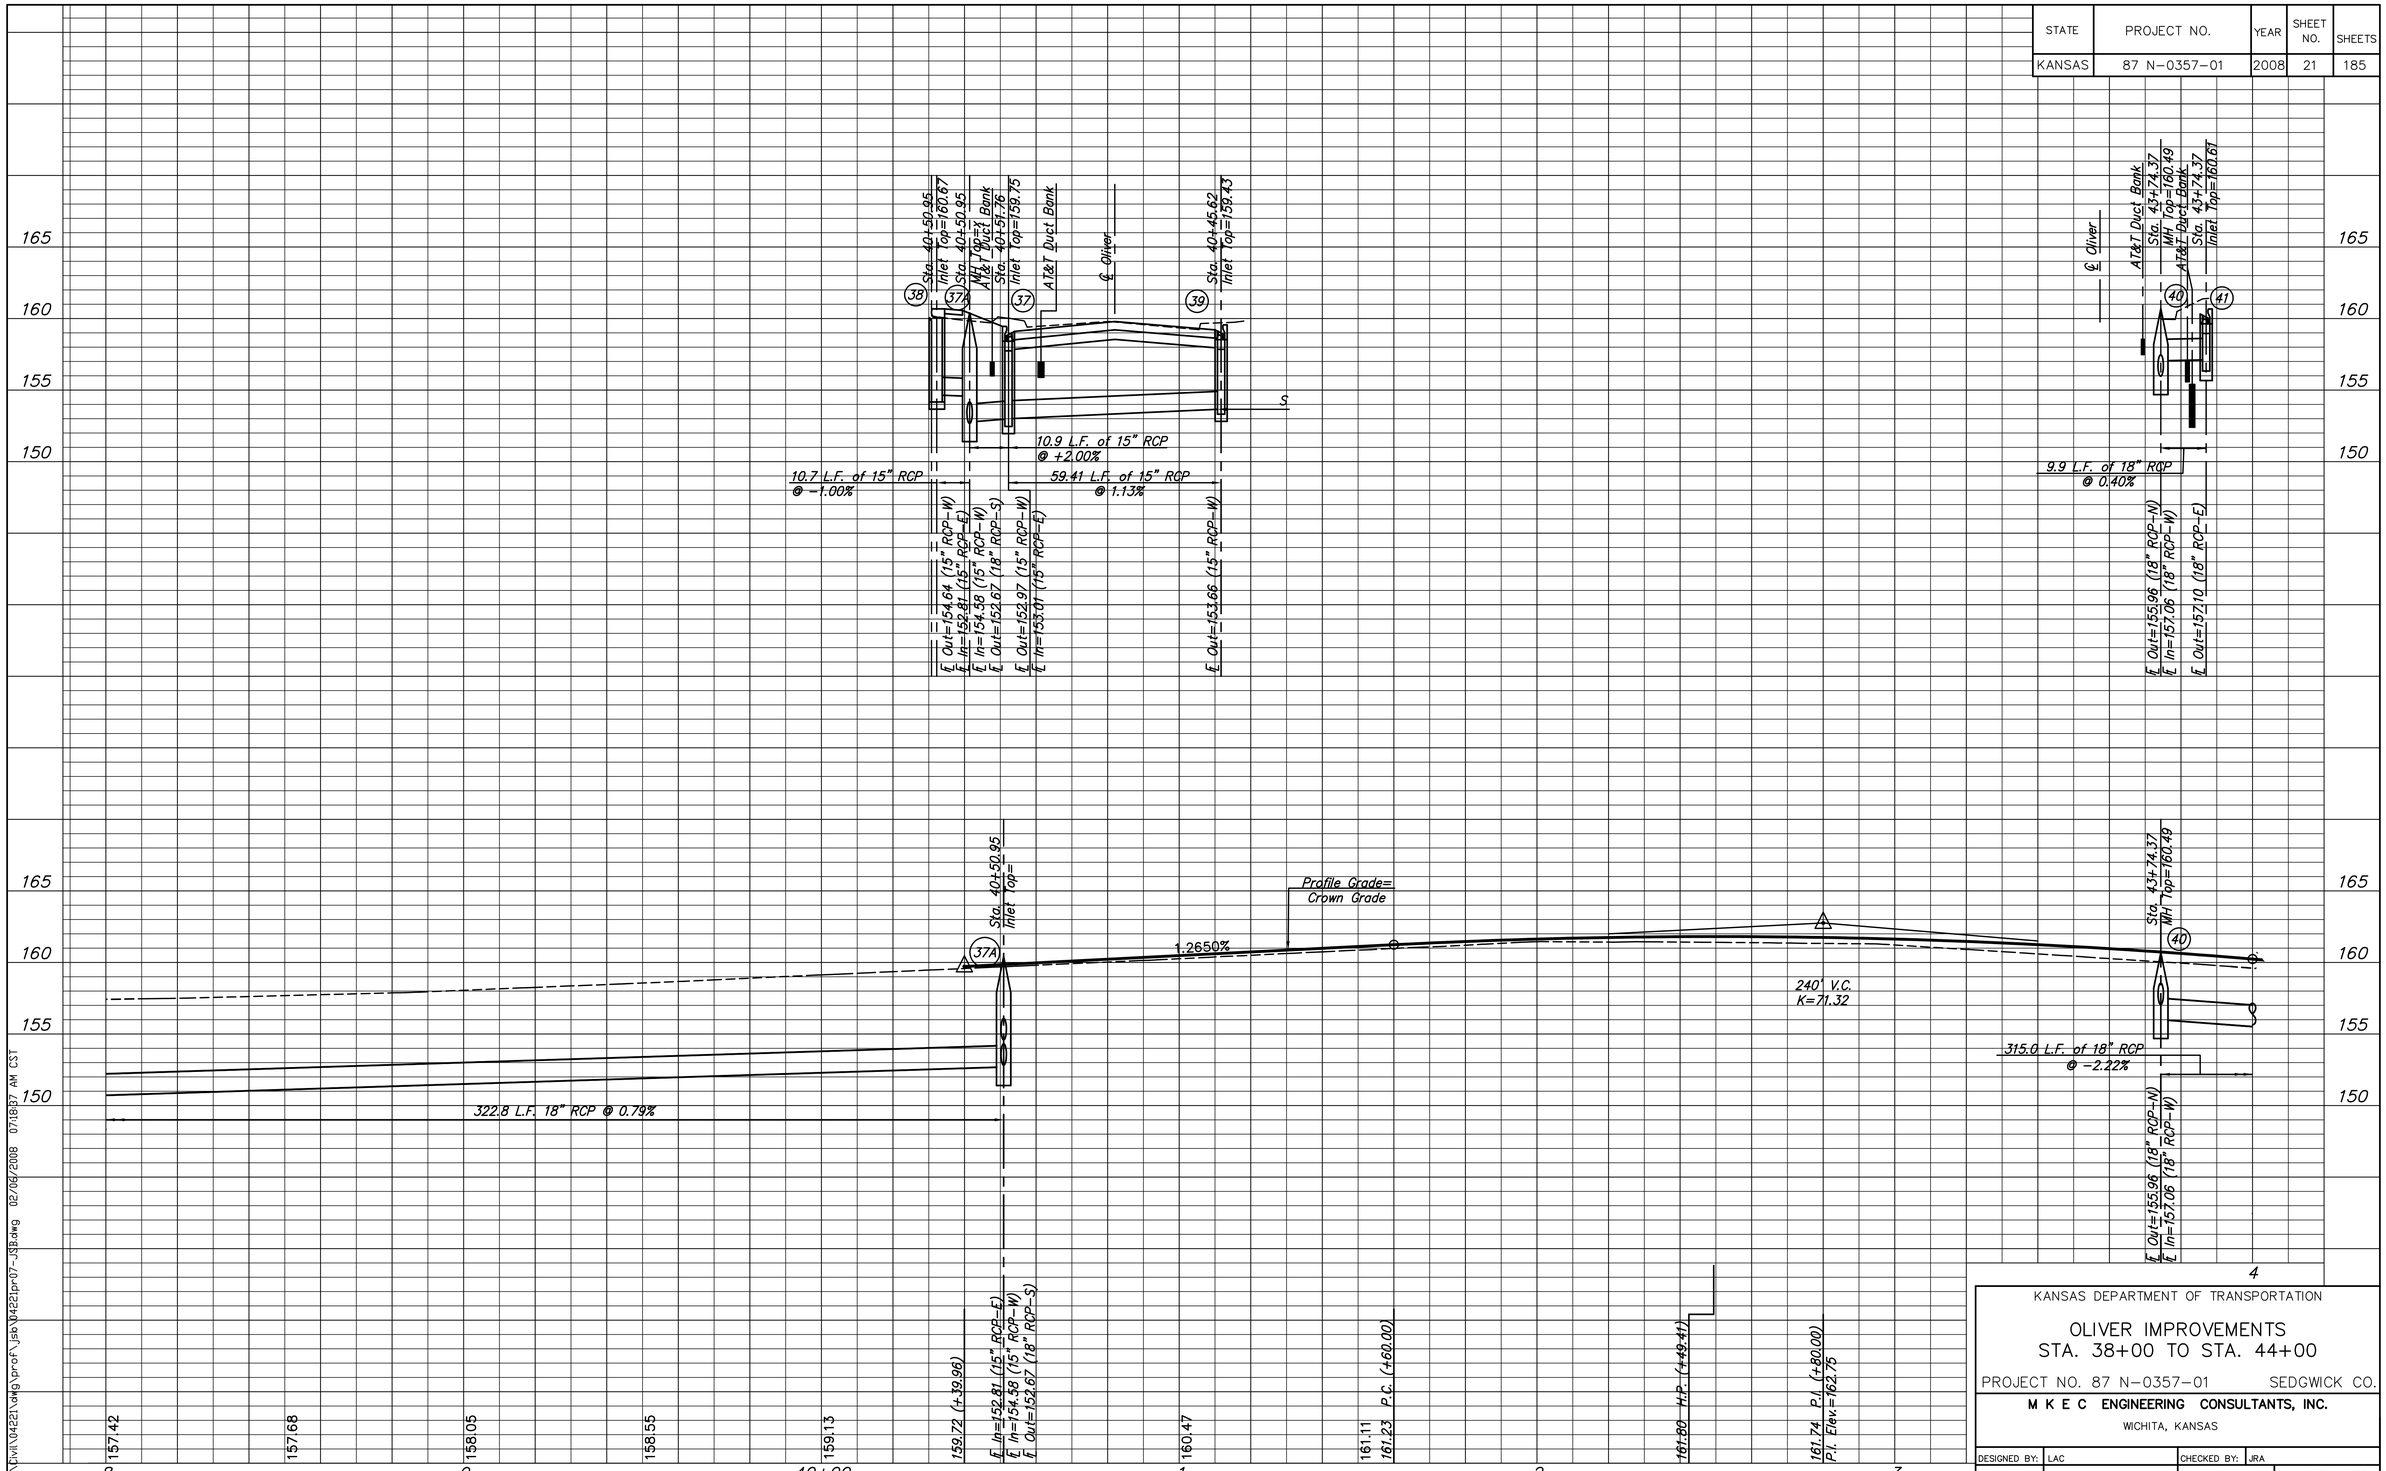

KANSAS DEPARTMENT OF TRANSPORTATION

OLIVER IMPROVEMENTS
STA. 38+00 TO STA. 44+00

PROJECT NO. 87 N-0357-01 SEDGWICK CO.

M K E C ENGINEERING CONSULTANTS, INC.
WICHITA, KANSAS

DESIGNED BY: LAC		CHECKED BY: JRA	
DRAWN BY: WNJ		DATE: 04/22/05	SHEET 21 OF 185

J:\Civil\04221\dwg\prof\jsb\0422lpr07-JSB.dwg 02/06/2008 07:18:37 AM CST