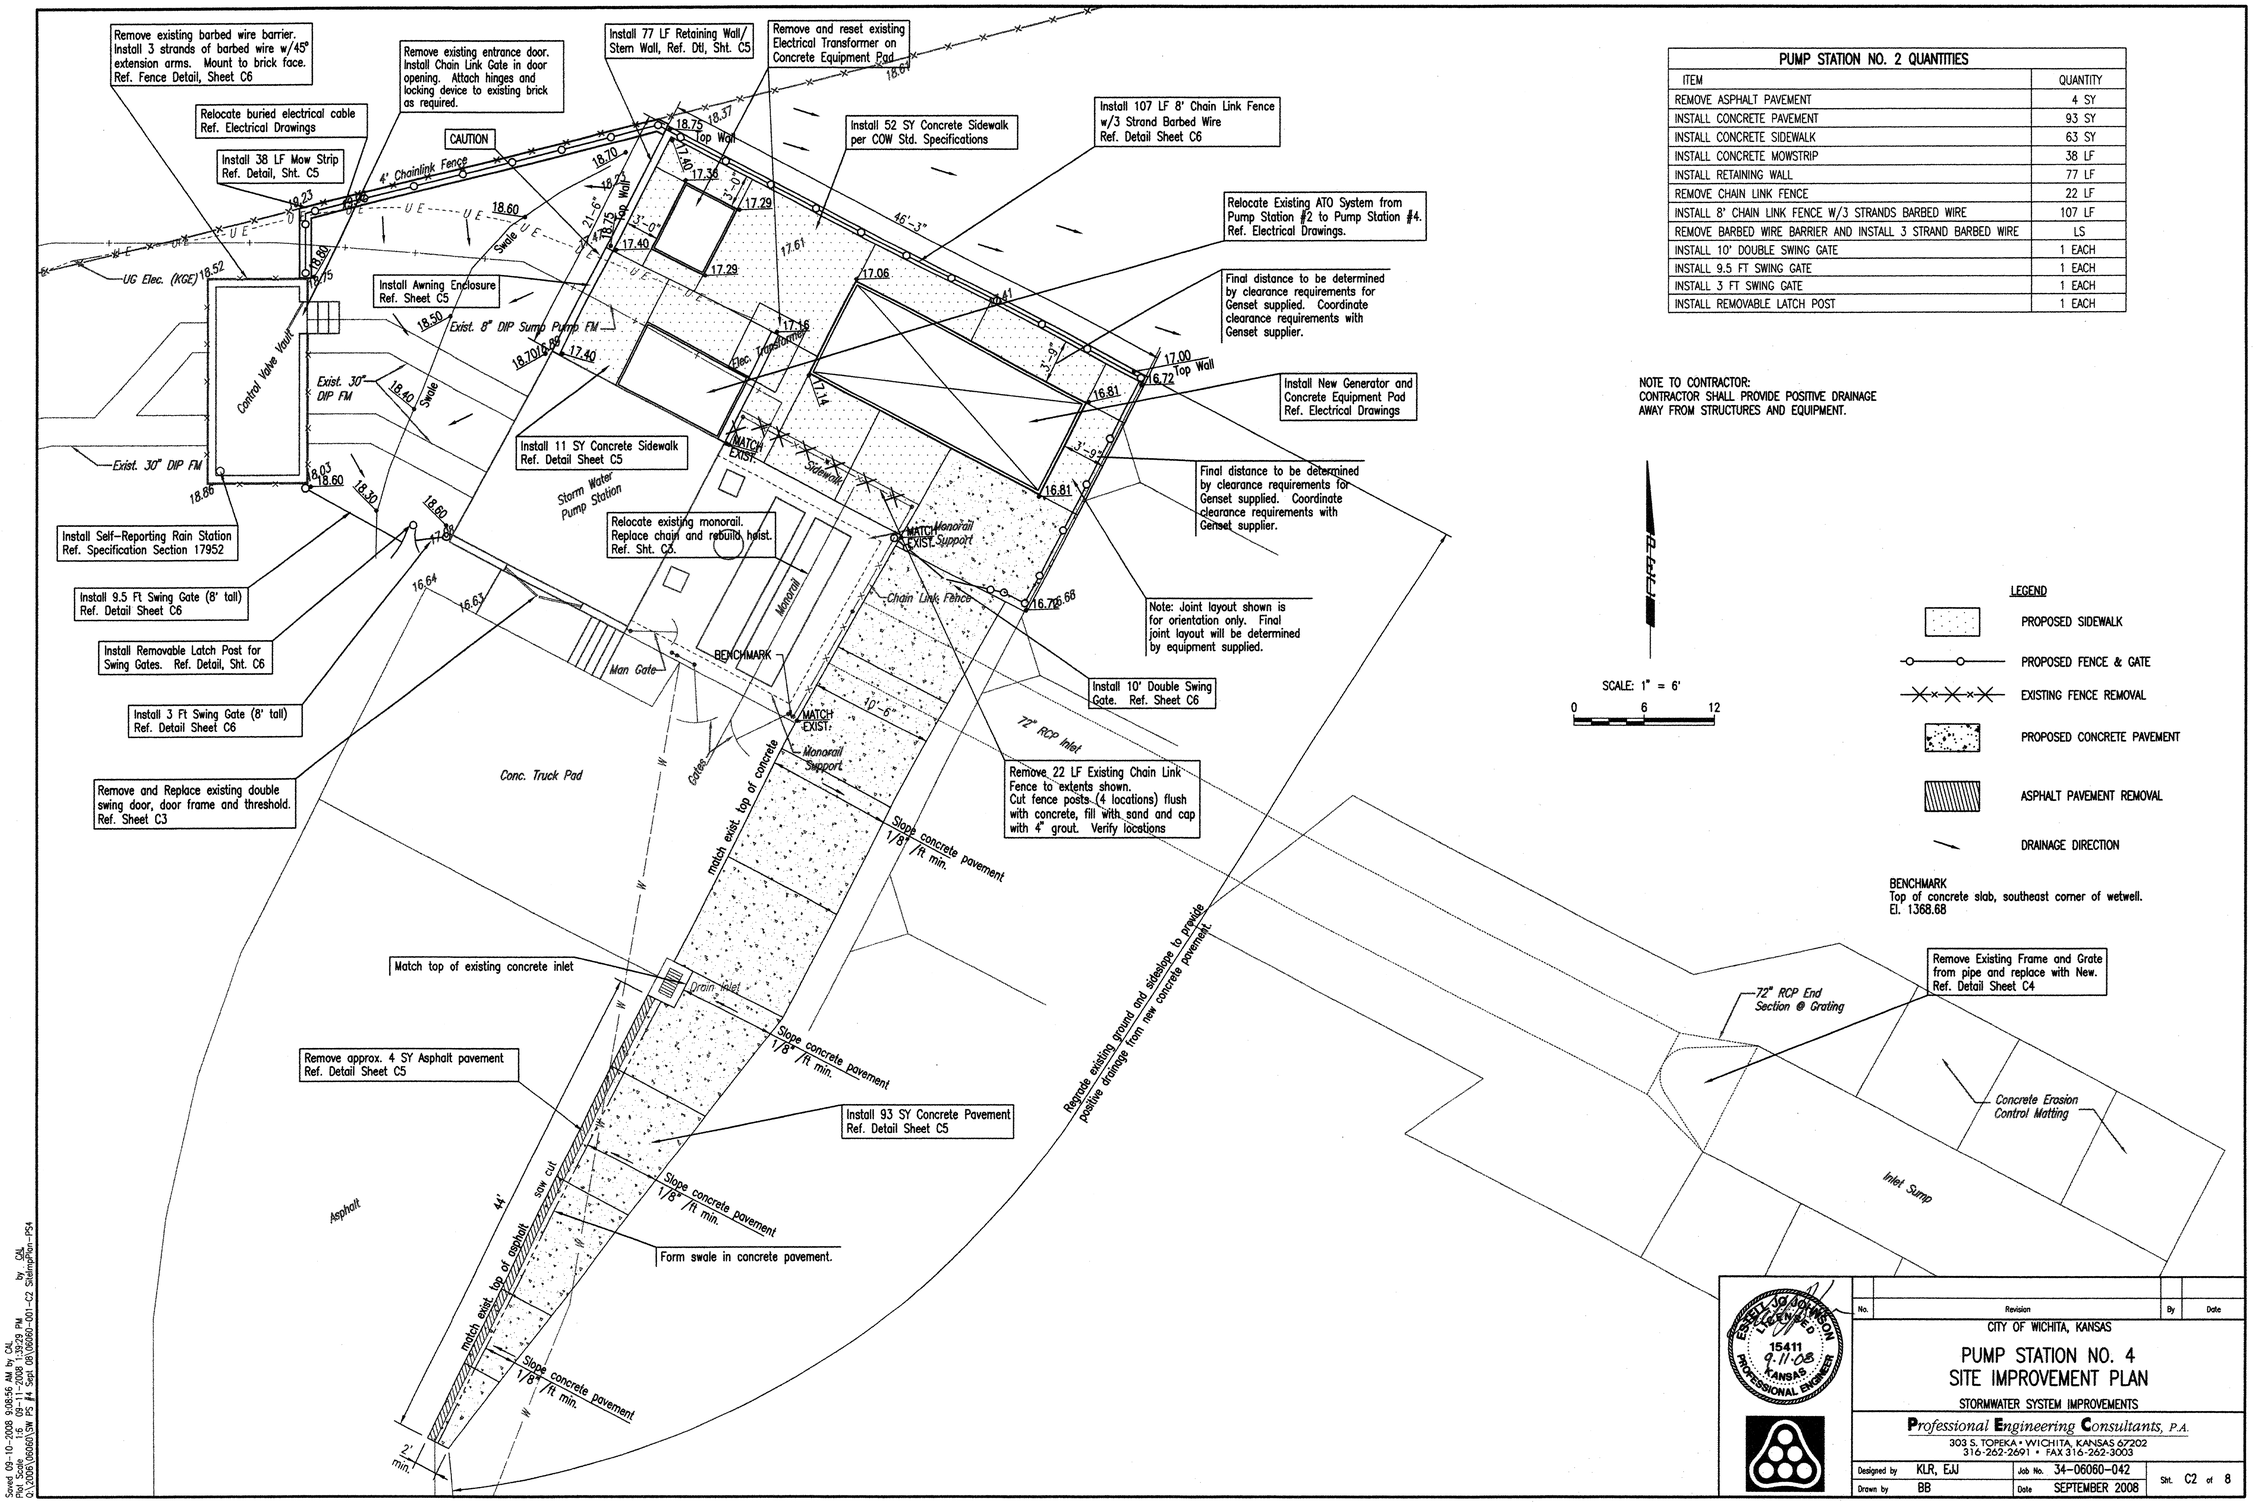

PUMP STATION NO. 2 QUANTITIES	
ITEM	QUANTITY
REMOVE ASPHALT PAVEMENT	4 SY
INSTALL CONCRETE PAVEMENT	93 SY
INSTALL CONCRETE SIDEWALK	63 SY
INSTALL CONCRETE MOWSTRIP	38 LF
INSTALL RETAINING WALL	77 LF
REMOVE CHAIN LINK FENCE	22 LF
INSTALL 8' CHAIN LINK FENCE W/3 STRANDS BARBED WIRE	107 LF
REMOVE BARBED WIRE BARRIER AND INSTALL 3 STRAND BARBED WIRE	LS
INSTALL 10' DOUBLE SWING GATE	1 EACH
INSTALL 9.5 FT SWING GATE	1 EACH
INSTALL 3 FT SWING GATE	1 EACH
INSTALL REMOVABLE LATCH POST	1 EACH

NOTE TO CONTRACTOR:
CONTRACTOR SHALL PROVIDE POSITIVE DRAINAGE AWAY FROM STRUCTURES AND EQUIPMENT.

SCALE: 1" = 6'
0 6 12

LEGEND

- PROPOSED SIDEWALK
- PROPOSED FENCE & GATE
- EXISTING FENCE REMOVAL
- PROPOSED CONCRETE PAVEMENT
- ASPHALT PAVEMENT REMOVAL
- DRAINAGE DIRECTION

BENCHMARK
Top of concrete slab, southeast corner of wetwell.
El. 1368.68

No.	Revision	By	Date

ESSELL JO JOHNSON LICENSED 15411 9-11-08 KANSAS PROFESSIONAL ENGINEER

CITY OF WICHITA, KANSAS

PUMP STATION NO. 4 SITE IMPROVEMENT PLAN

STORMWATER SYSTEM IMPROVEMENTS

Professional Engineering Consultants, P.A.
303 S. TOPEKA • WICHITA, KANSAS 67202
316-262-2691 • FAX 316-262-3003

Designed by	KLR, EJJ	Job No.	34-06060-042	Sht.	C2 of 8
Drawn by	BB	Date	SEPTEMBER 2008		

Saved 09-10-2008 9:08:56 AM by CAL
Plot Scale 1:6 09-11-2008 1:39:29 PM by CAL
O:\2006\06060\SW PS #4 Sept 08\06060-001-C2 SitelmpPlan-PS4