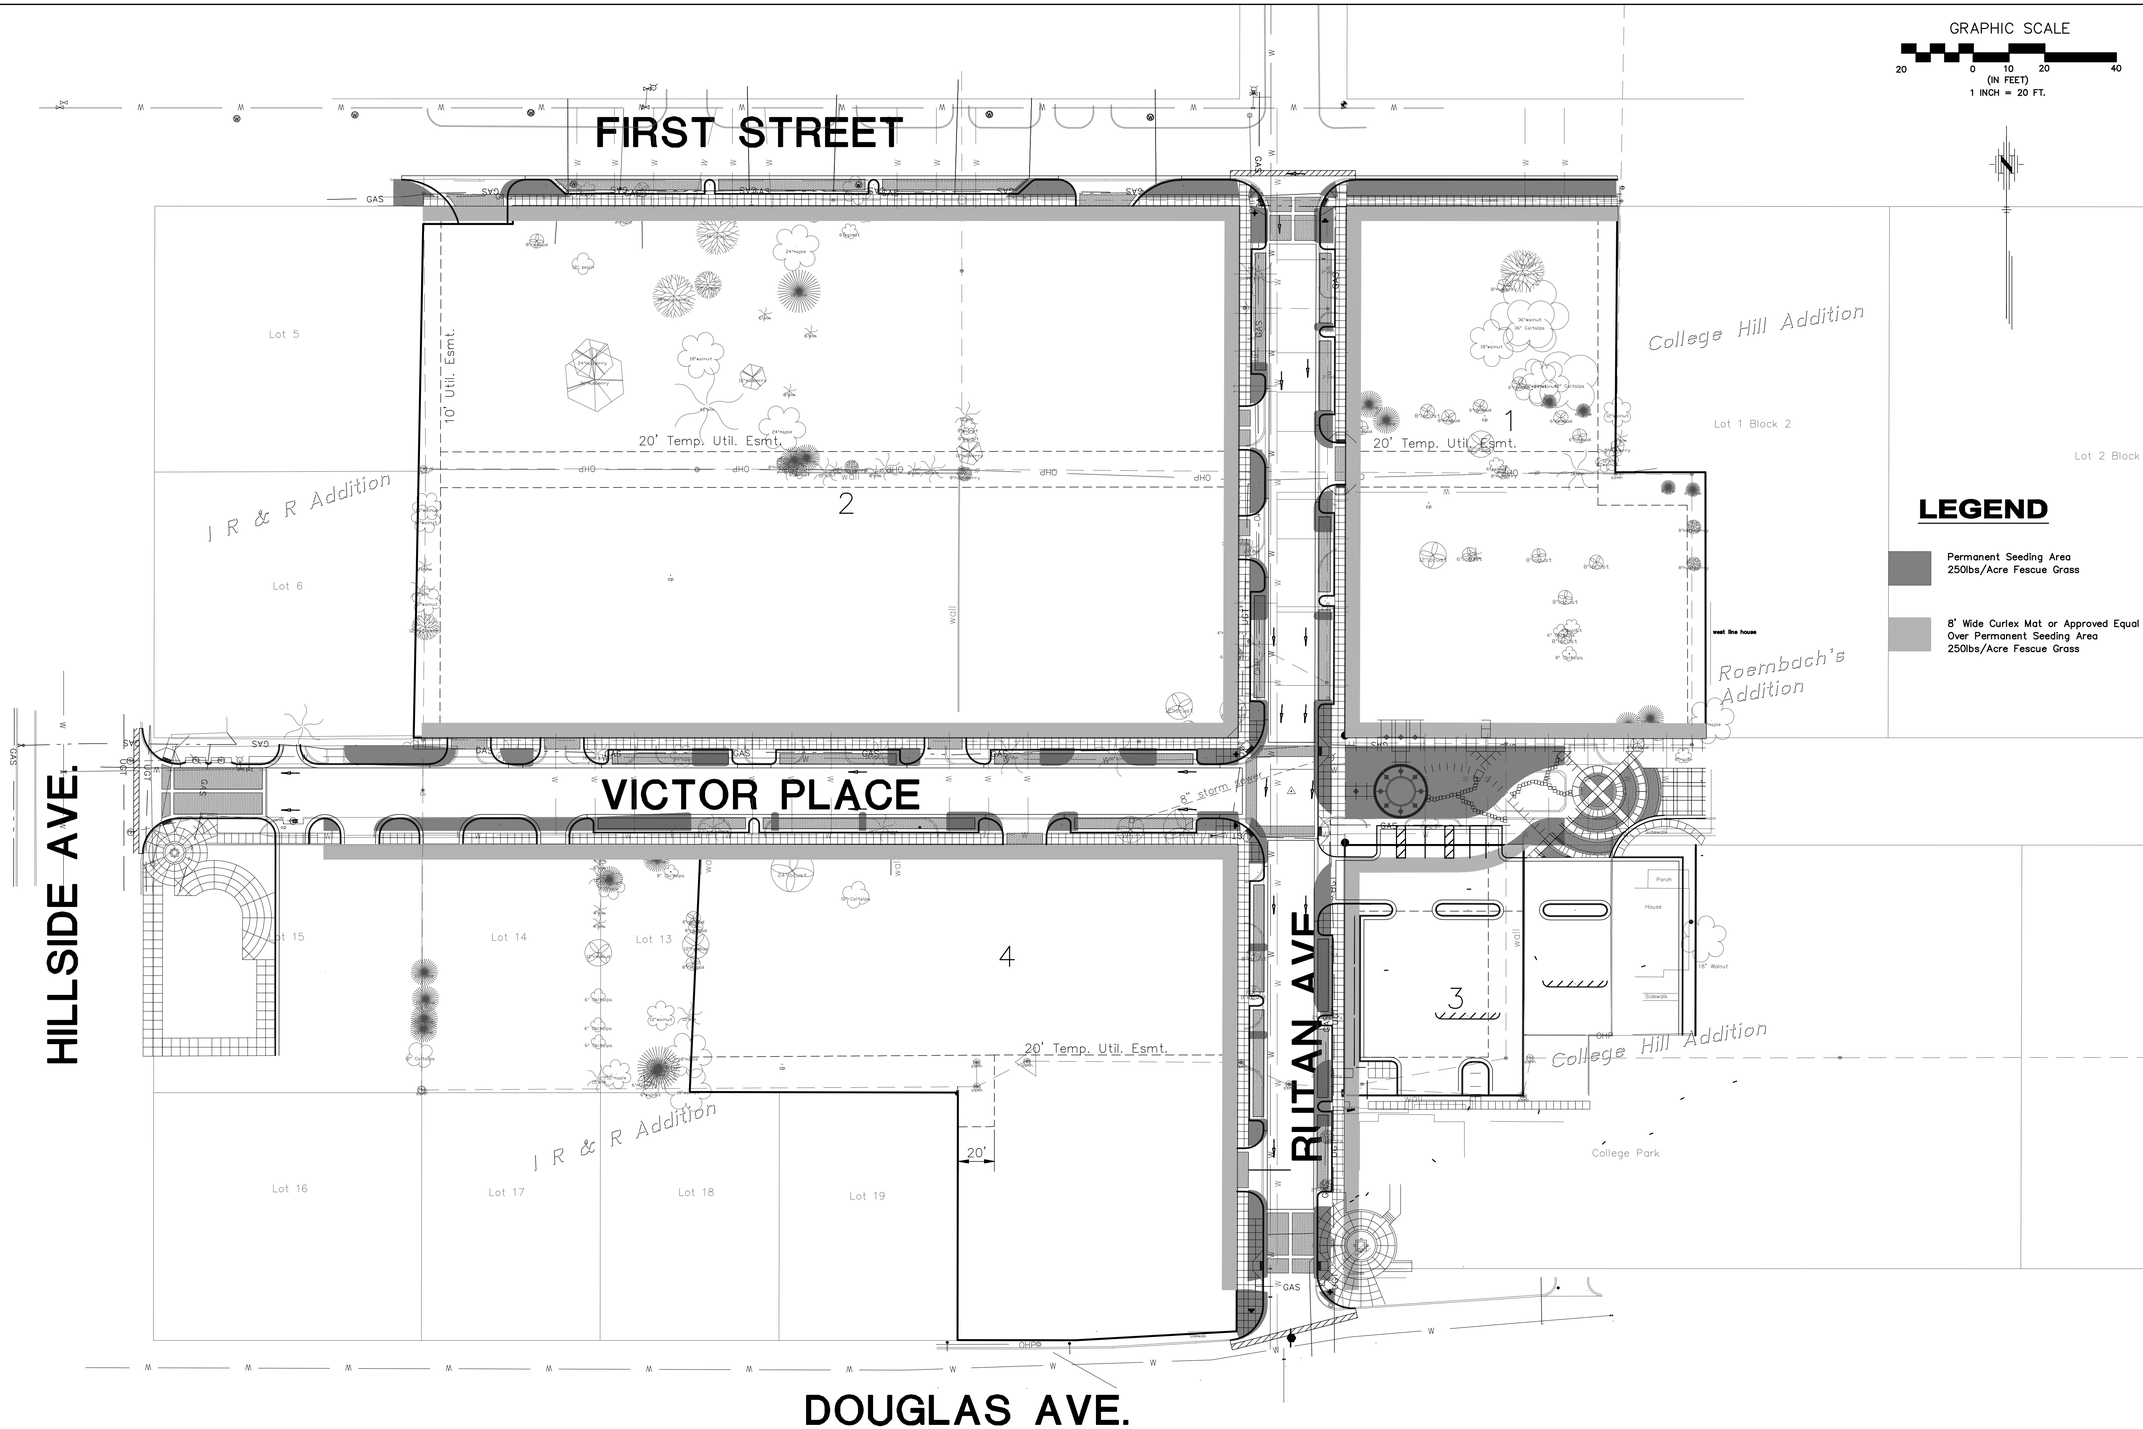

GRAPHIC SCALE

20 0 10 20 40

(IN FEET)

1 INCH = 20 FT.

LEGEND

Permanent Seeding Area
250lbs/Acre Fescue Grass

8' Wide Curlex Mat or Approved Equal
Over Permanent Seeding Area
250lbs/Acre Fescue Grass

No.	Date	By	Approved	Revision

PARKSTONE ADDITION
STREET IMPROVEMENTS
STORM WATER POLLUTION PREVENTION PLAN
CITY OF WICHITA, KANSAS
JAMES L. ARMOUR, P.E. – CITY ENGINEER
Private Project # 472-85471 O.C.A. # 766166

POE & ASSOCIATES, INC.
CONSULTING ENGINEERS
5940 E. Central, Suite 200 • Wichita, KS 67208-4242
Phone 316/685-4114 • FAX 316/685-4444

FINAL

Designed By: S. Schmidt/J. Ubert
Drawn By: A. Moss
Poe Job No.: 1879A
Date: September 2008