CONCRETE WALK JOINT SPACING

CONTRACTION JOINTS			EXPANSION JOINTS
WIDTH	TRANSVERSE	LONGITUDINAL	
5'	5'	NOT REQ'D	40' MAX
6'	6'	NOT REQ'D	42' MAX
8'	4'	4'	40' MAX

NOTE: ALL CONCRETE @ WALKS IS NONSTRUCTURAL

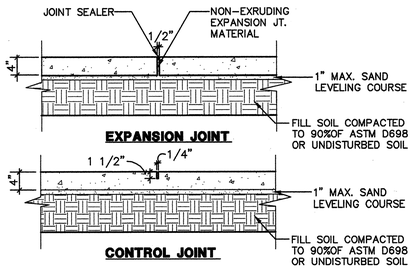

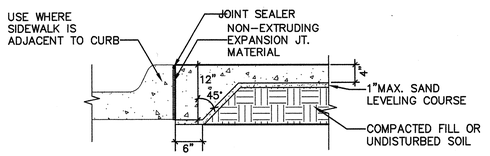

NOTE:
MAXIMUM CROSS SLOPE TO BE 2%
MAXIMUM LONGITUDINAL SLOPE TO BE 5%

1 4" CONC. SIDEWALK DETAILS

NOT TO SCALE

2 3' HT. ORNAMENTAL GUARD RAIL

0' 1' 2' 3'
1/2"=1'-0"

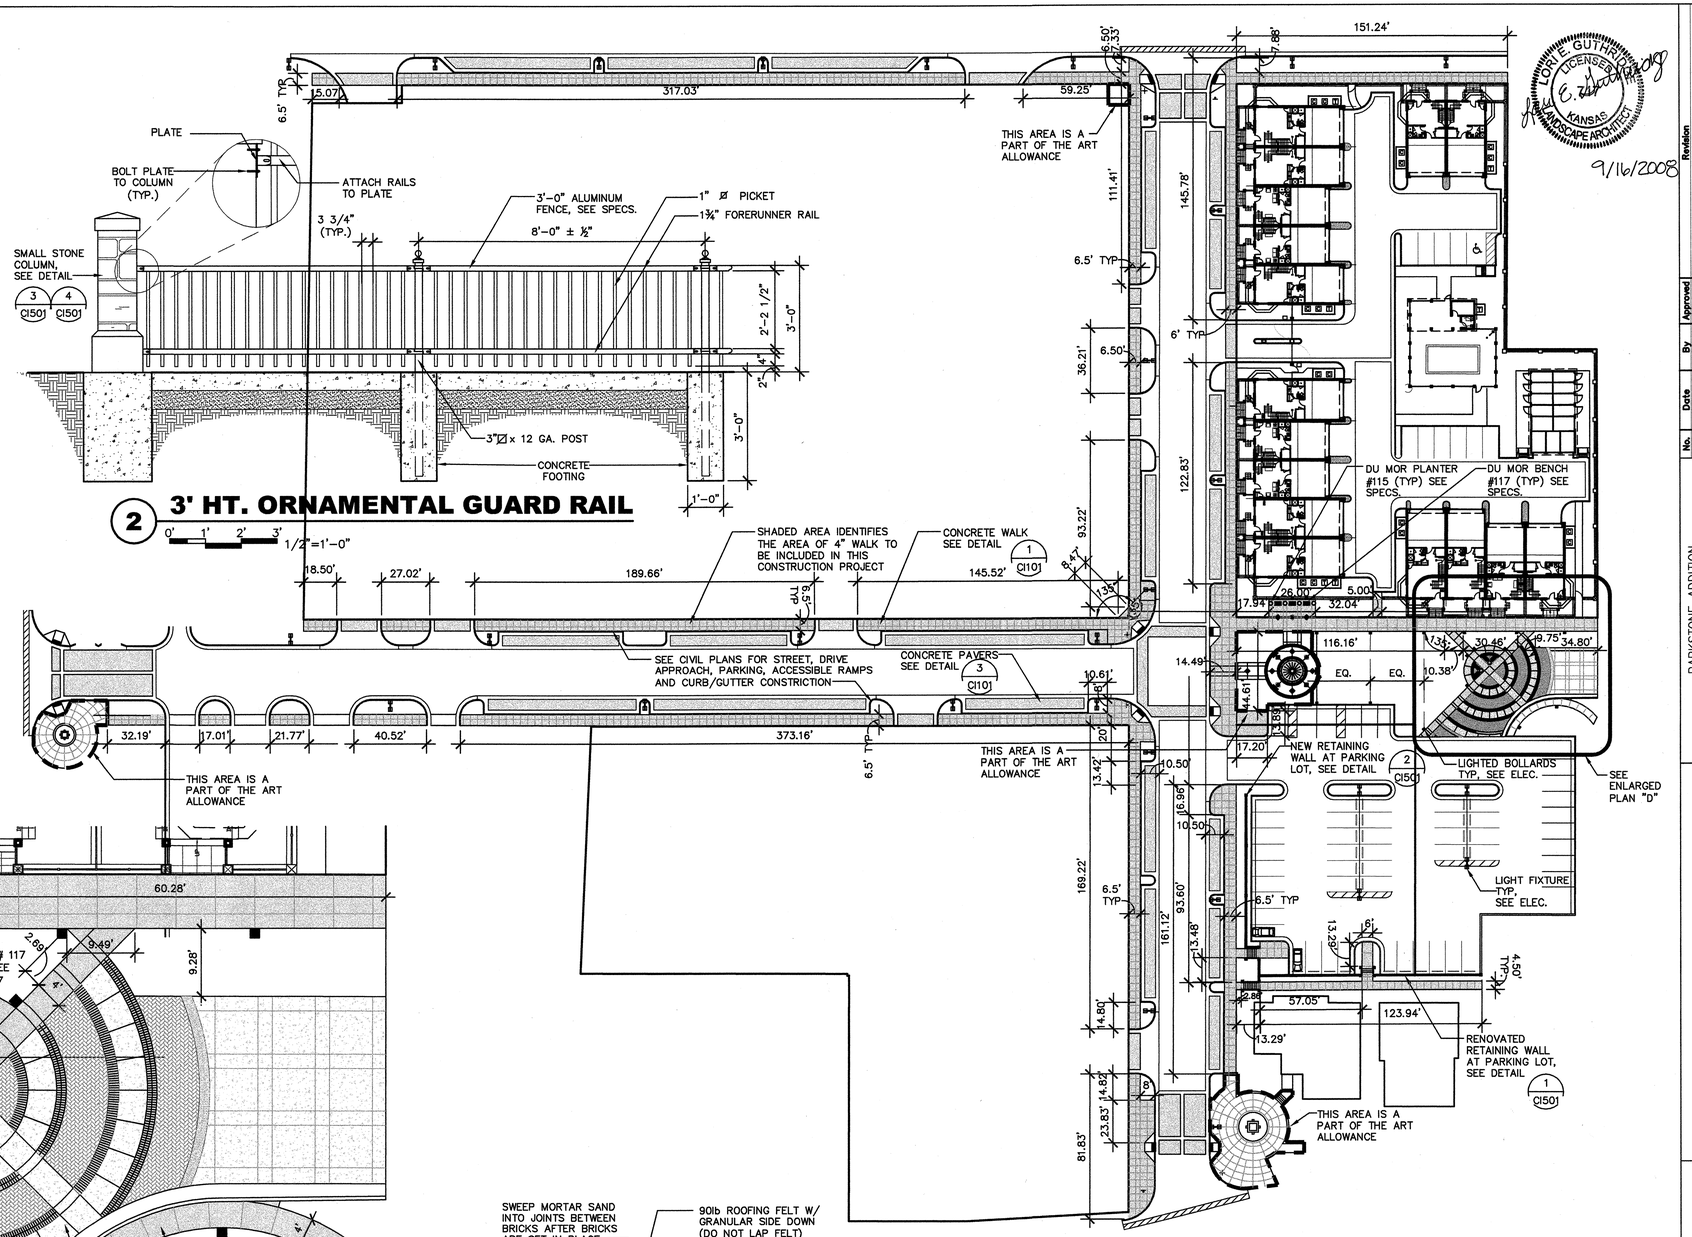

A SITE IMPROVEMENTS PLAN

0' 20' 40' 80'
1"=40.0'

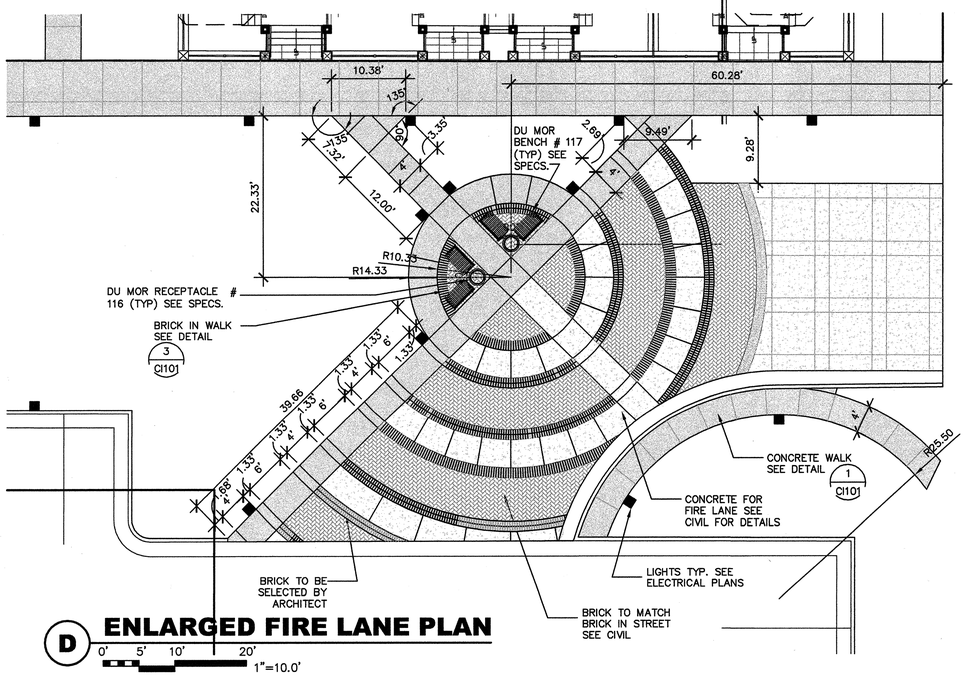

D ENLARGED FIRE LANE PLAN

0' 5' 10' 20'
1"=10.0'

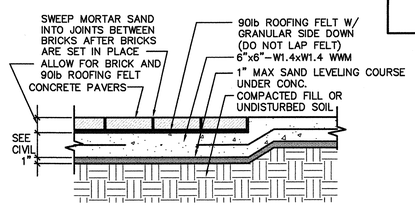

3 CONCRETE PAVERS

NOT TO SCALE

LORIE GUTHRIDGE LICENSED KANSAS LANDSCAPE ARCHITECT
9/16/2008

No.	Date	By	Approved	Revision

PARKSTONE ADDITION
STREET IMPROVEMENTS
VICTOR PLACE
CITY OF WICHITA, KANSAS
JAMES L. ARMOUR, P.E. - CITY ENGINEER
Private Project # 472-85471 O.C.A. # 766166

POE & ASSOCIATES, INC.
CONSULTING ENGINEERS
5940 E. Central, Suite 200 ■ Wichita, KS 67208-4242
Phone 316/685-4114 ■ FAX 316/685-4444

FINAL

Designed By: L Guthridge
Drawn By: L Guthridge
Poe Job No.: 1879A
Date: September 2008

GossenLivingston Architecture
422 South Emporia
Wichita, KS 67202
Tel: (316) 263-9387
Fax: (316) 263-2646
Email: gvinfo@gossenlivingston

Sheet