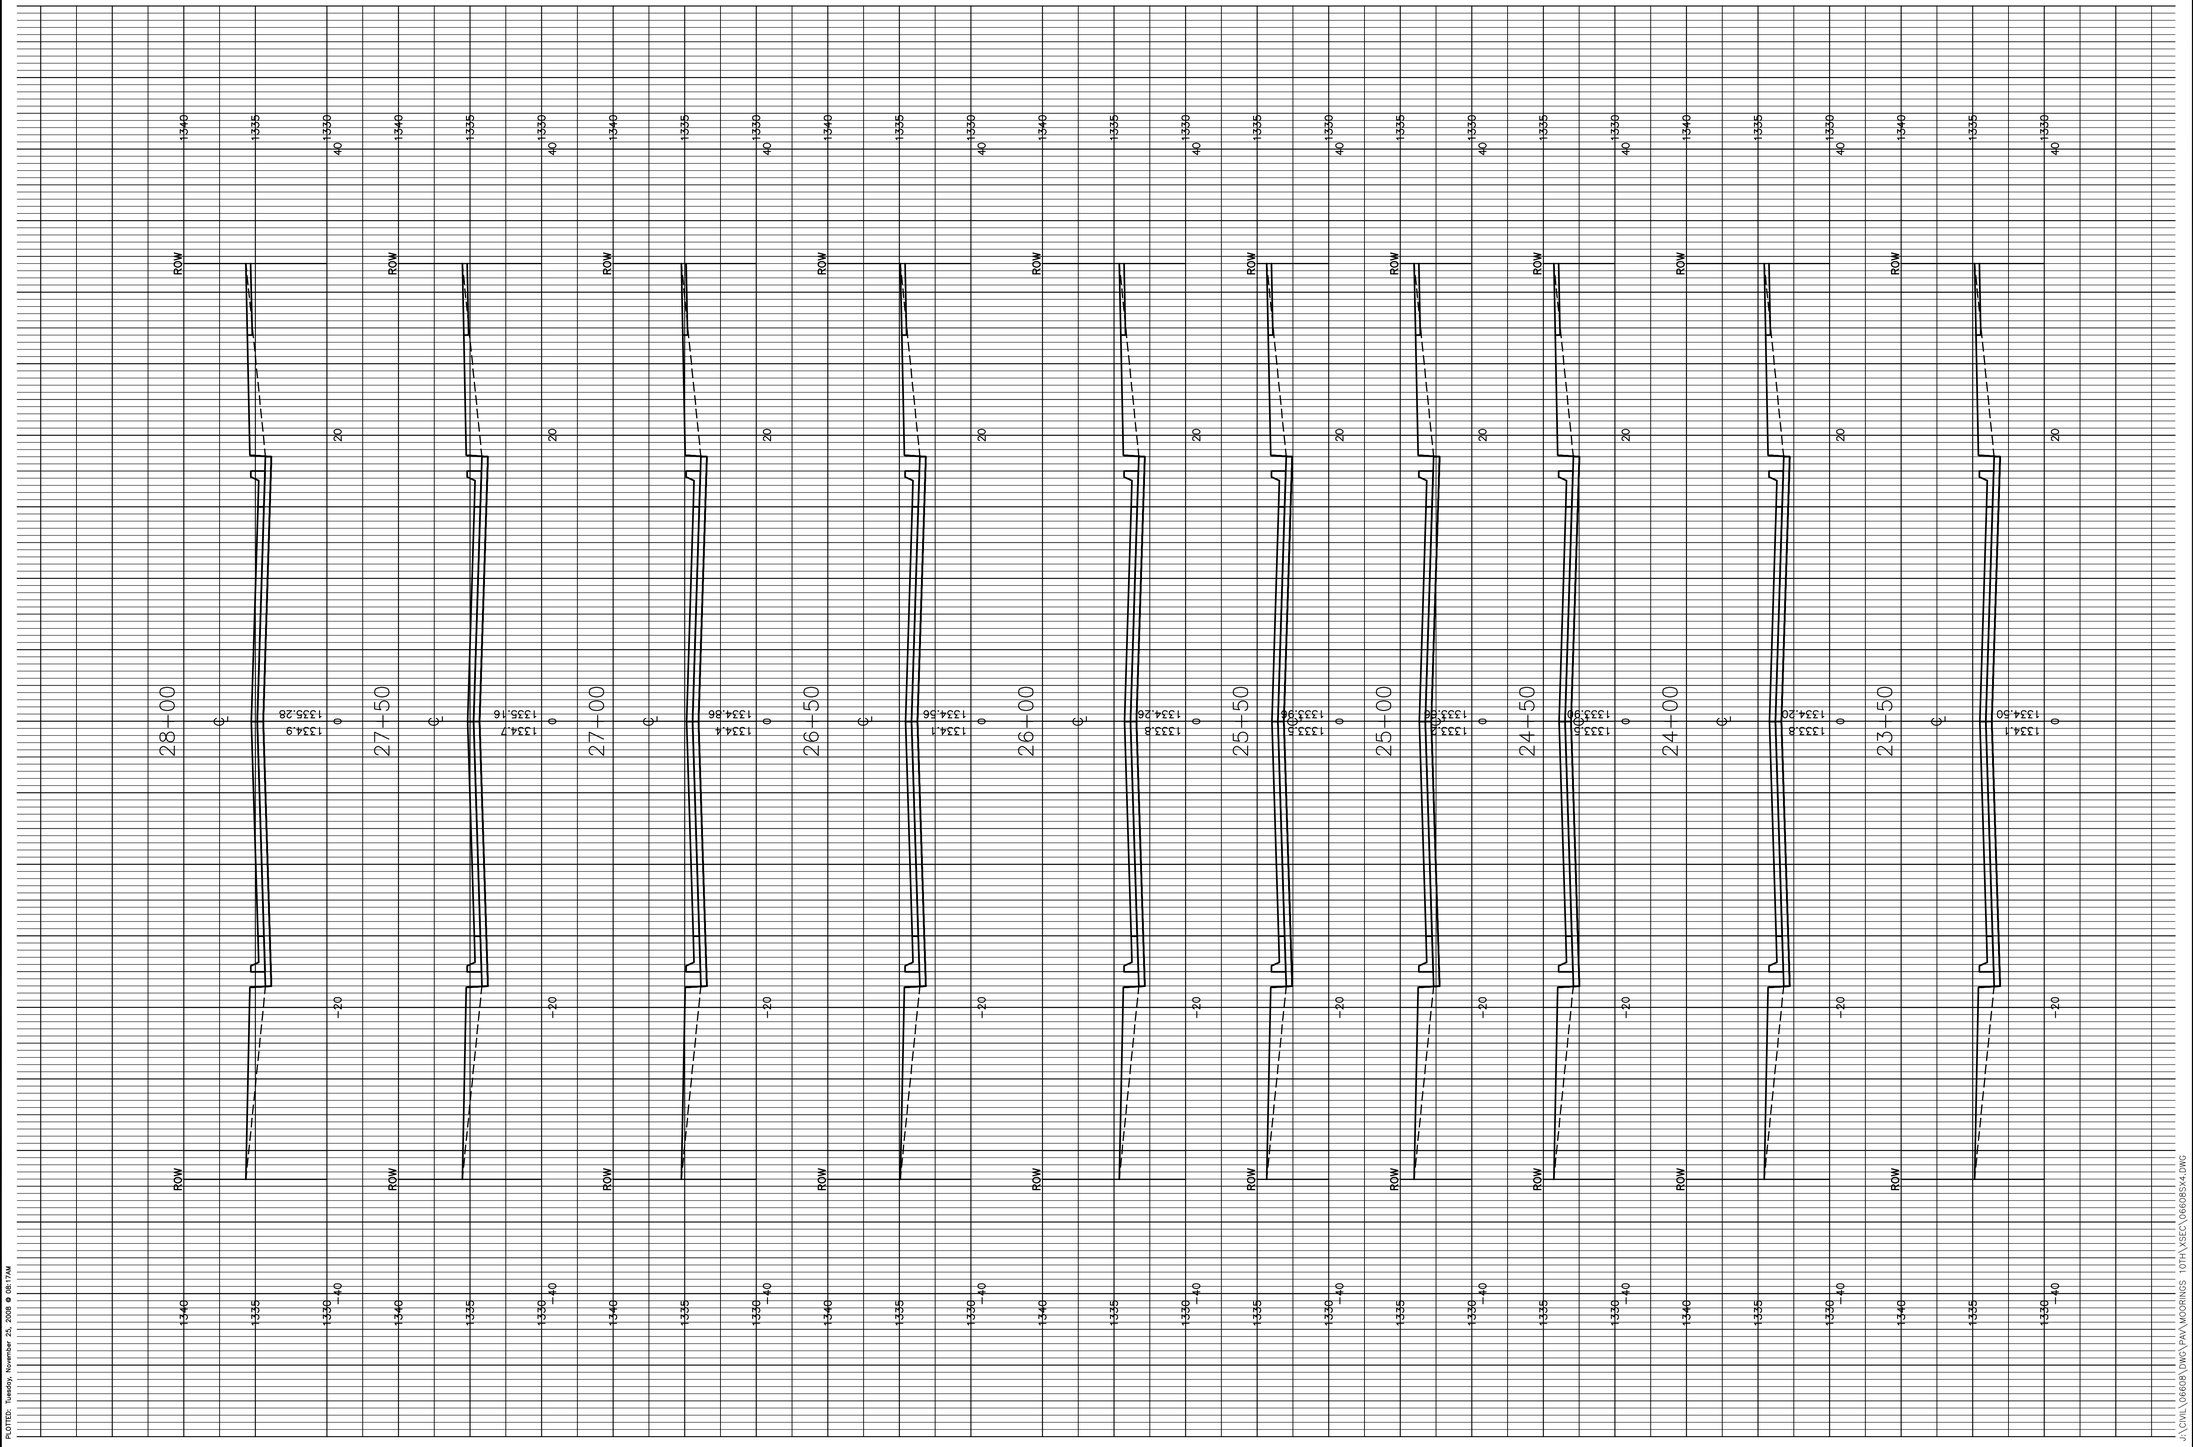

PLOTTED: Tuesday, November 25, 2008 @ 08:17AM

J:\CIVIL\06608\DWG\PAV\MOORINGS 10TH\XSEC\06608SX4.DWG

MKEC ENGINEERING CONSULTANTS, INC.
411 N. WEBB ROAD
WICHITA, KS. 67206
316 - 684 - 9600

PAVING PLANS FOR

THE MOORINGS TENTH ADDITION

CRYSTAL BEACH CIRCLE/ CRYSTAL BEACH
SHEET TITLE

472-84642
PROJECT NUMBER

ABC
DESIGN BY

ABC
DRAWN BY

ABC
CHECKED BY

ISSUED
November 2008

REVISED

SHEET NO.
28 of 37