PLOTTED: Tuesday, November 25, 2008 @ 08:18AM

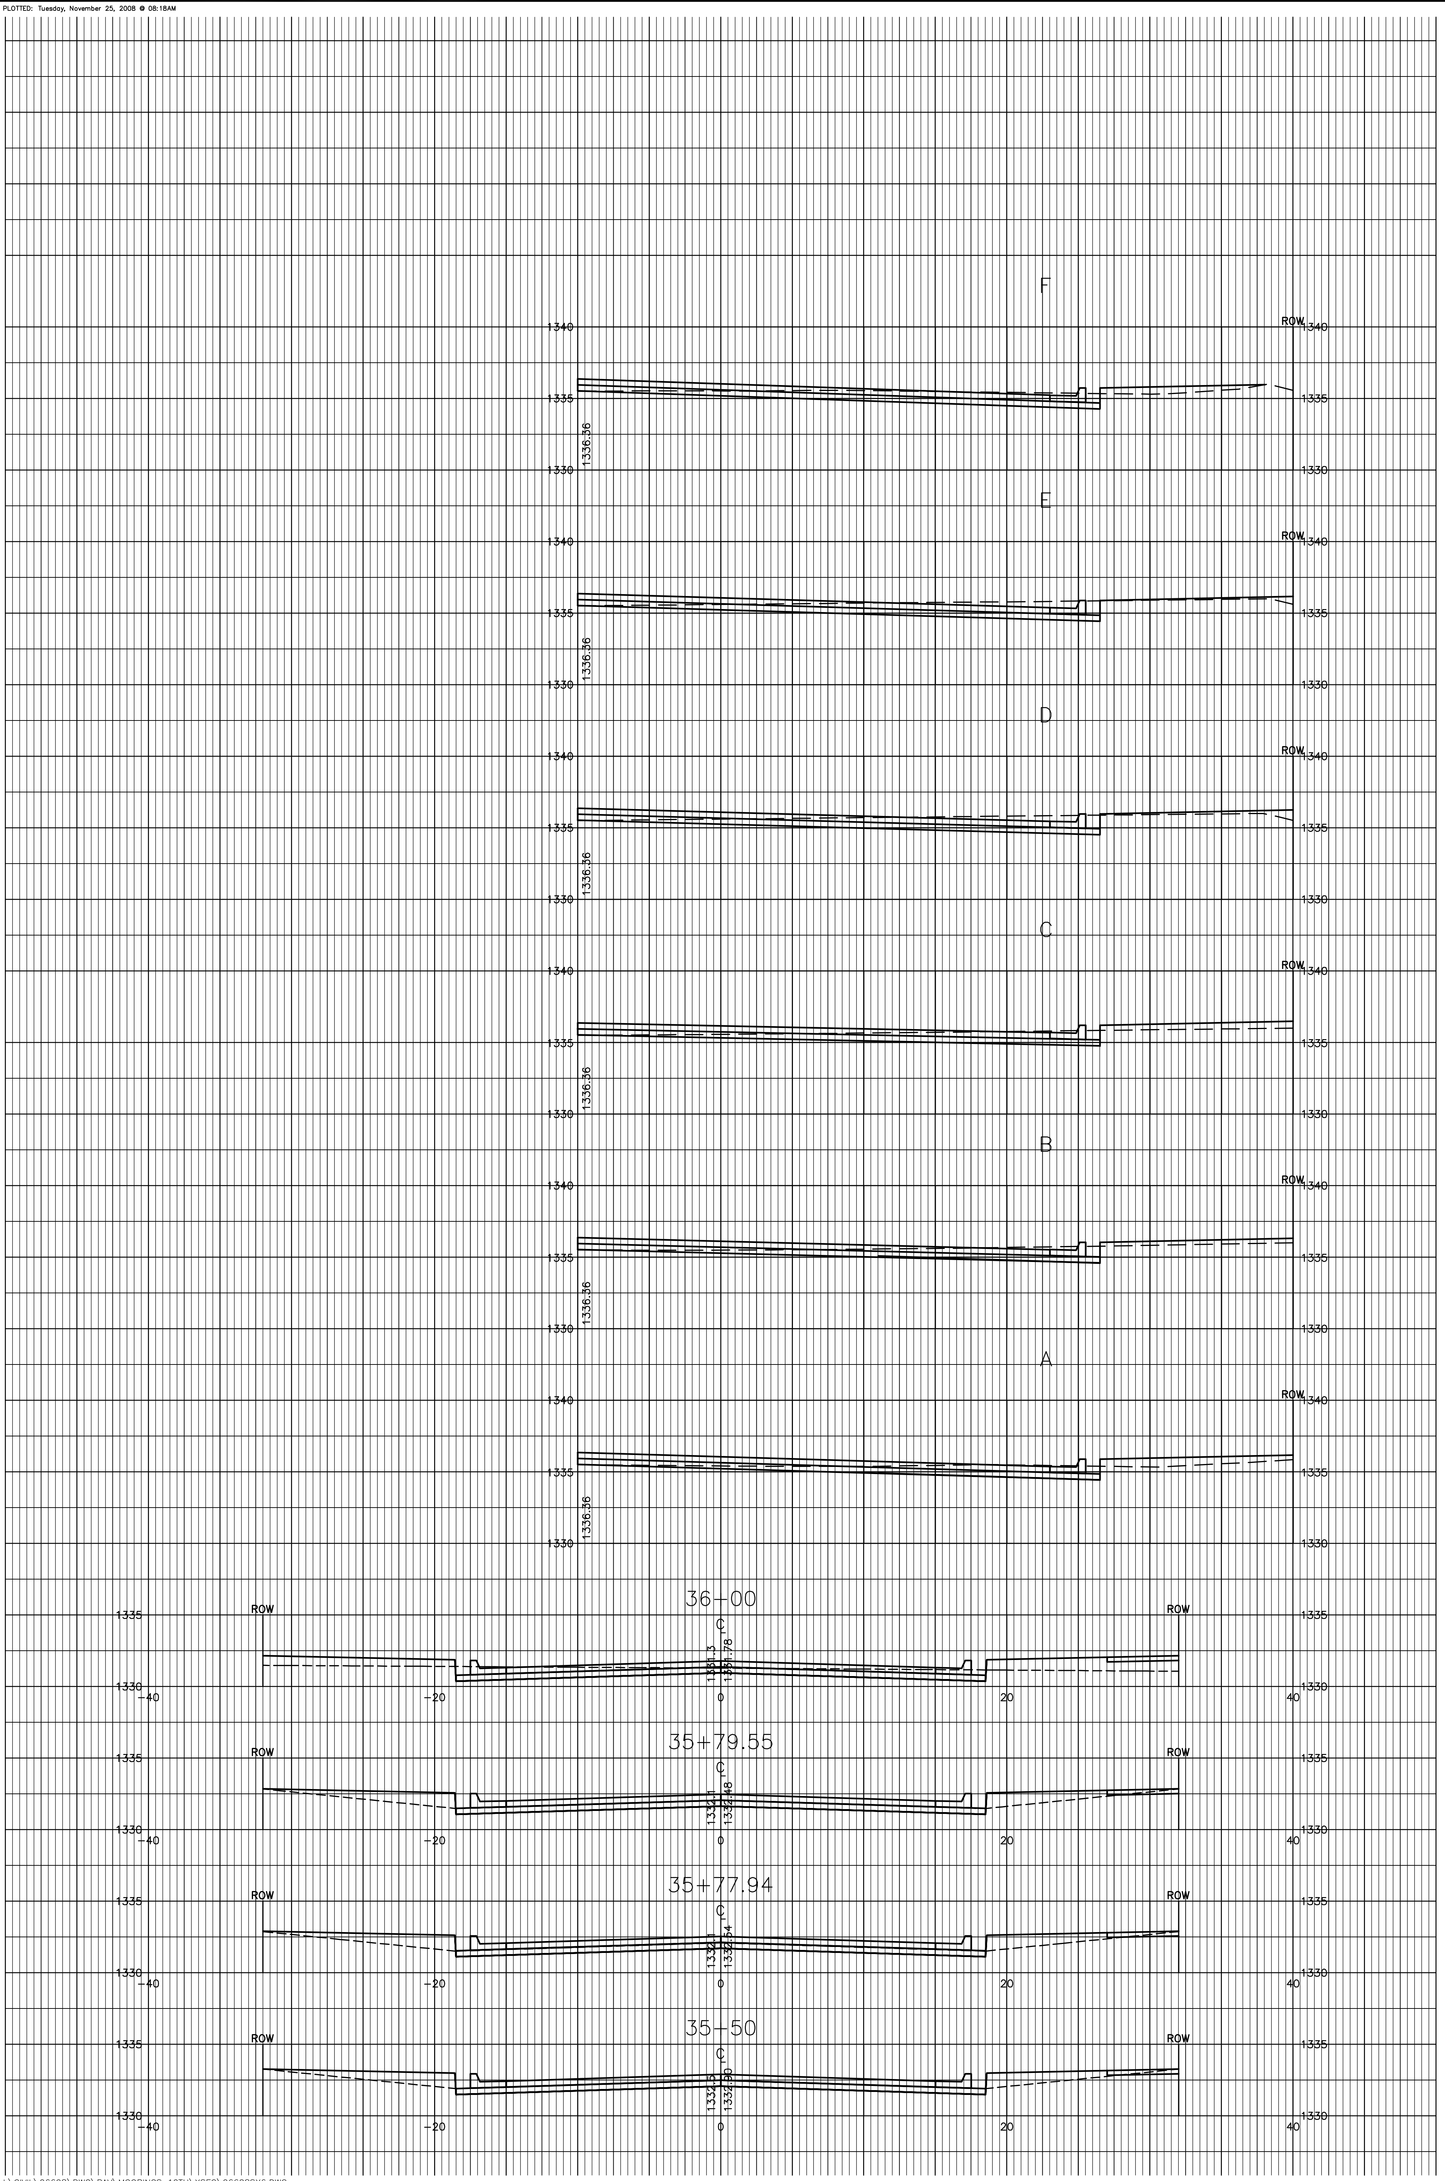

J:\CIVIL\06608\DWG\PAV\MOORINGS 10TH\XSEC\06608SX6.DWG

SHEET NO.
30 of 37

ISSUED
November 2008
REVISED

CHECKED BY ABC
DRAWN BY ABC
DESIGN BY ABC

PROJECT NUMBER
472-84642

SHEET TITLE
CRYSTAL BEACH
CIRCLE/
CRYSTAL BEACH

PAVING PLANS FOR

THE MOORINGS TENTH ADDITION

MKEC ENGINEERING CONSULTANTS, INC.
411 N. WEBB ROAD
WICHITA, KS. 67206
316-684-9600