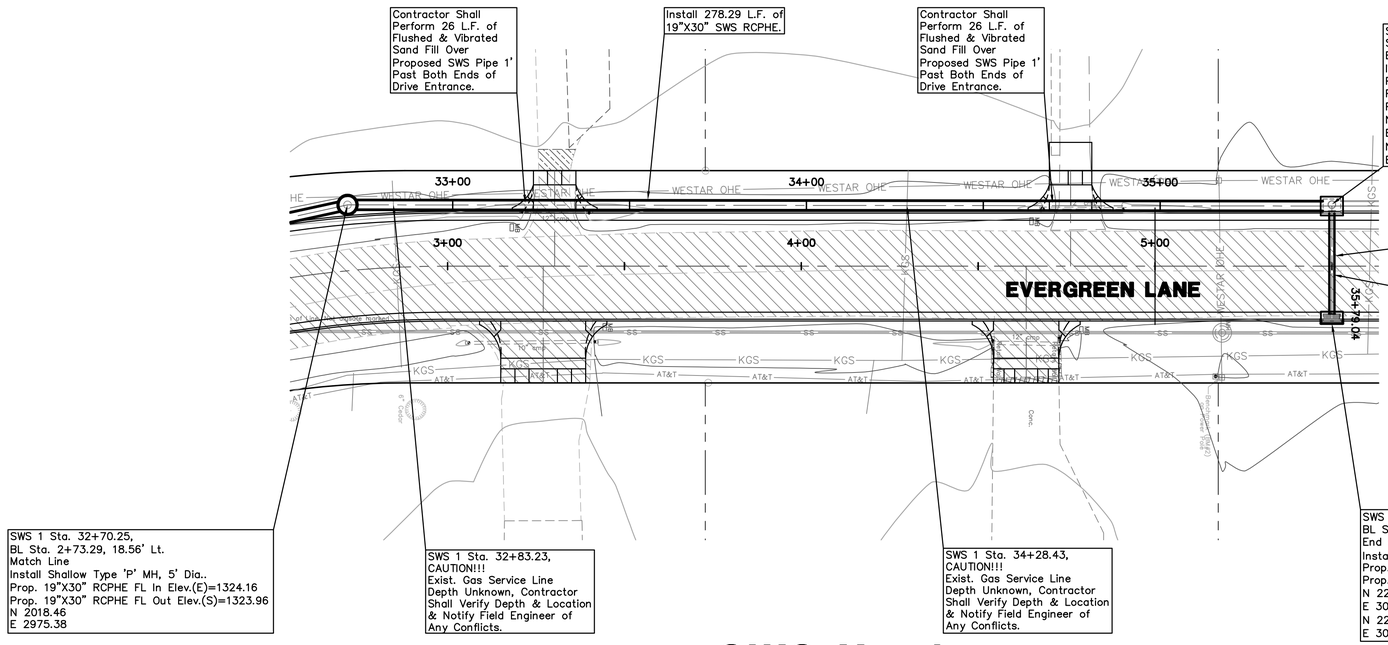

SWS No. 1

GRAPHIC SCALE

−20 0 10 20 40

(IN FEET)
1 inch = 20 ft.

UTILITY LEGEND

- FH = Fire Hydrant
- WM = Water Meter
- WV = Water Valve
- GM = Gas Meter
- = Gas Valve
- = Telephone Riser
- MB = Mailbox
- FP = Flag Pole
- MH = SS Manhole
- SWS = SWS Manhole
- = Sign
- = Misc. Post
- = Guy Anchor
- = Power Pole
- = Light Pole
- = Deciduous Tree or Shrub
- = Existing Fence
- = Right of Way Line
- = Underground Telephone
- = Underground Electric
- = Overhead Electric
- = Water Line
- = Sanitary Sewer
- = Kansas Gas Line
- = Cable TV or Fiber Optic

UTILITIES SHOWN REPRESENT THE BEST INFORMATION AVAILABLE FOR DESIGN. ADDITIONAL UTILITIES MAY BE PRESENT ON THIS PROJECT. THE CONTRACTOR SHALL BE RESPONSIBLE FOR DETERMINING THE EXACT LOCATION, DEPTH AND SIZE OF ALL UNDERGROUND UTILITIES PRIOR TO CONSTRUCTION. THE CONTRACTOR SHALL BE LIABLE FOR ANY DAMAGE CAUSED BY THE FAILURE TO DO SO.

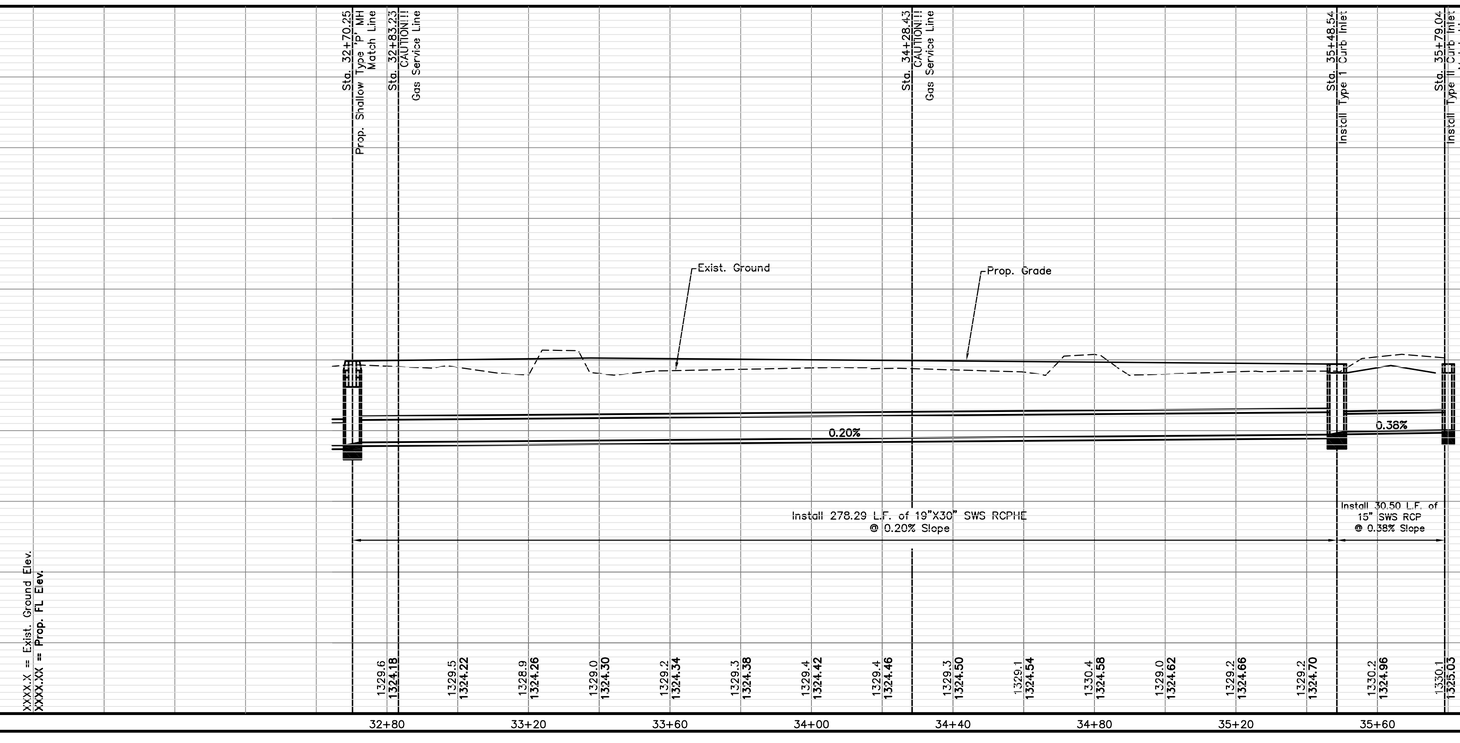

PLAN & PROFILE FOR
STORM WATER SEWER 1
WICHITA, SEDGWICK COUNTY, KS
CED PROJ. NO.: 20081661

CERTIFIED ENGINEERING DESIGN, P.A.
810 WEST DOUGLAS, SUITE C
WICHITA, KANSAS 67203
PH.(316)262-8808 FAX.(316)262-1669

DESIGNED: HDF	SCALE: 1"=20'	SHEET 11
DRAWN: JDT	DATE: 06-08	
CHECKED: HDF	CED FILE: CED-1XXX	TOTAL 33