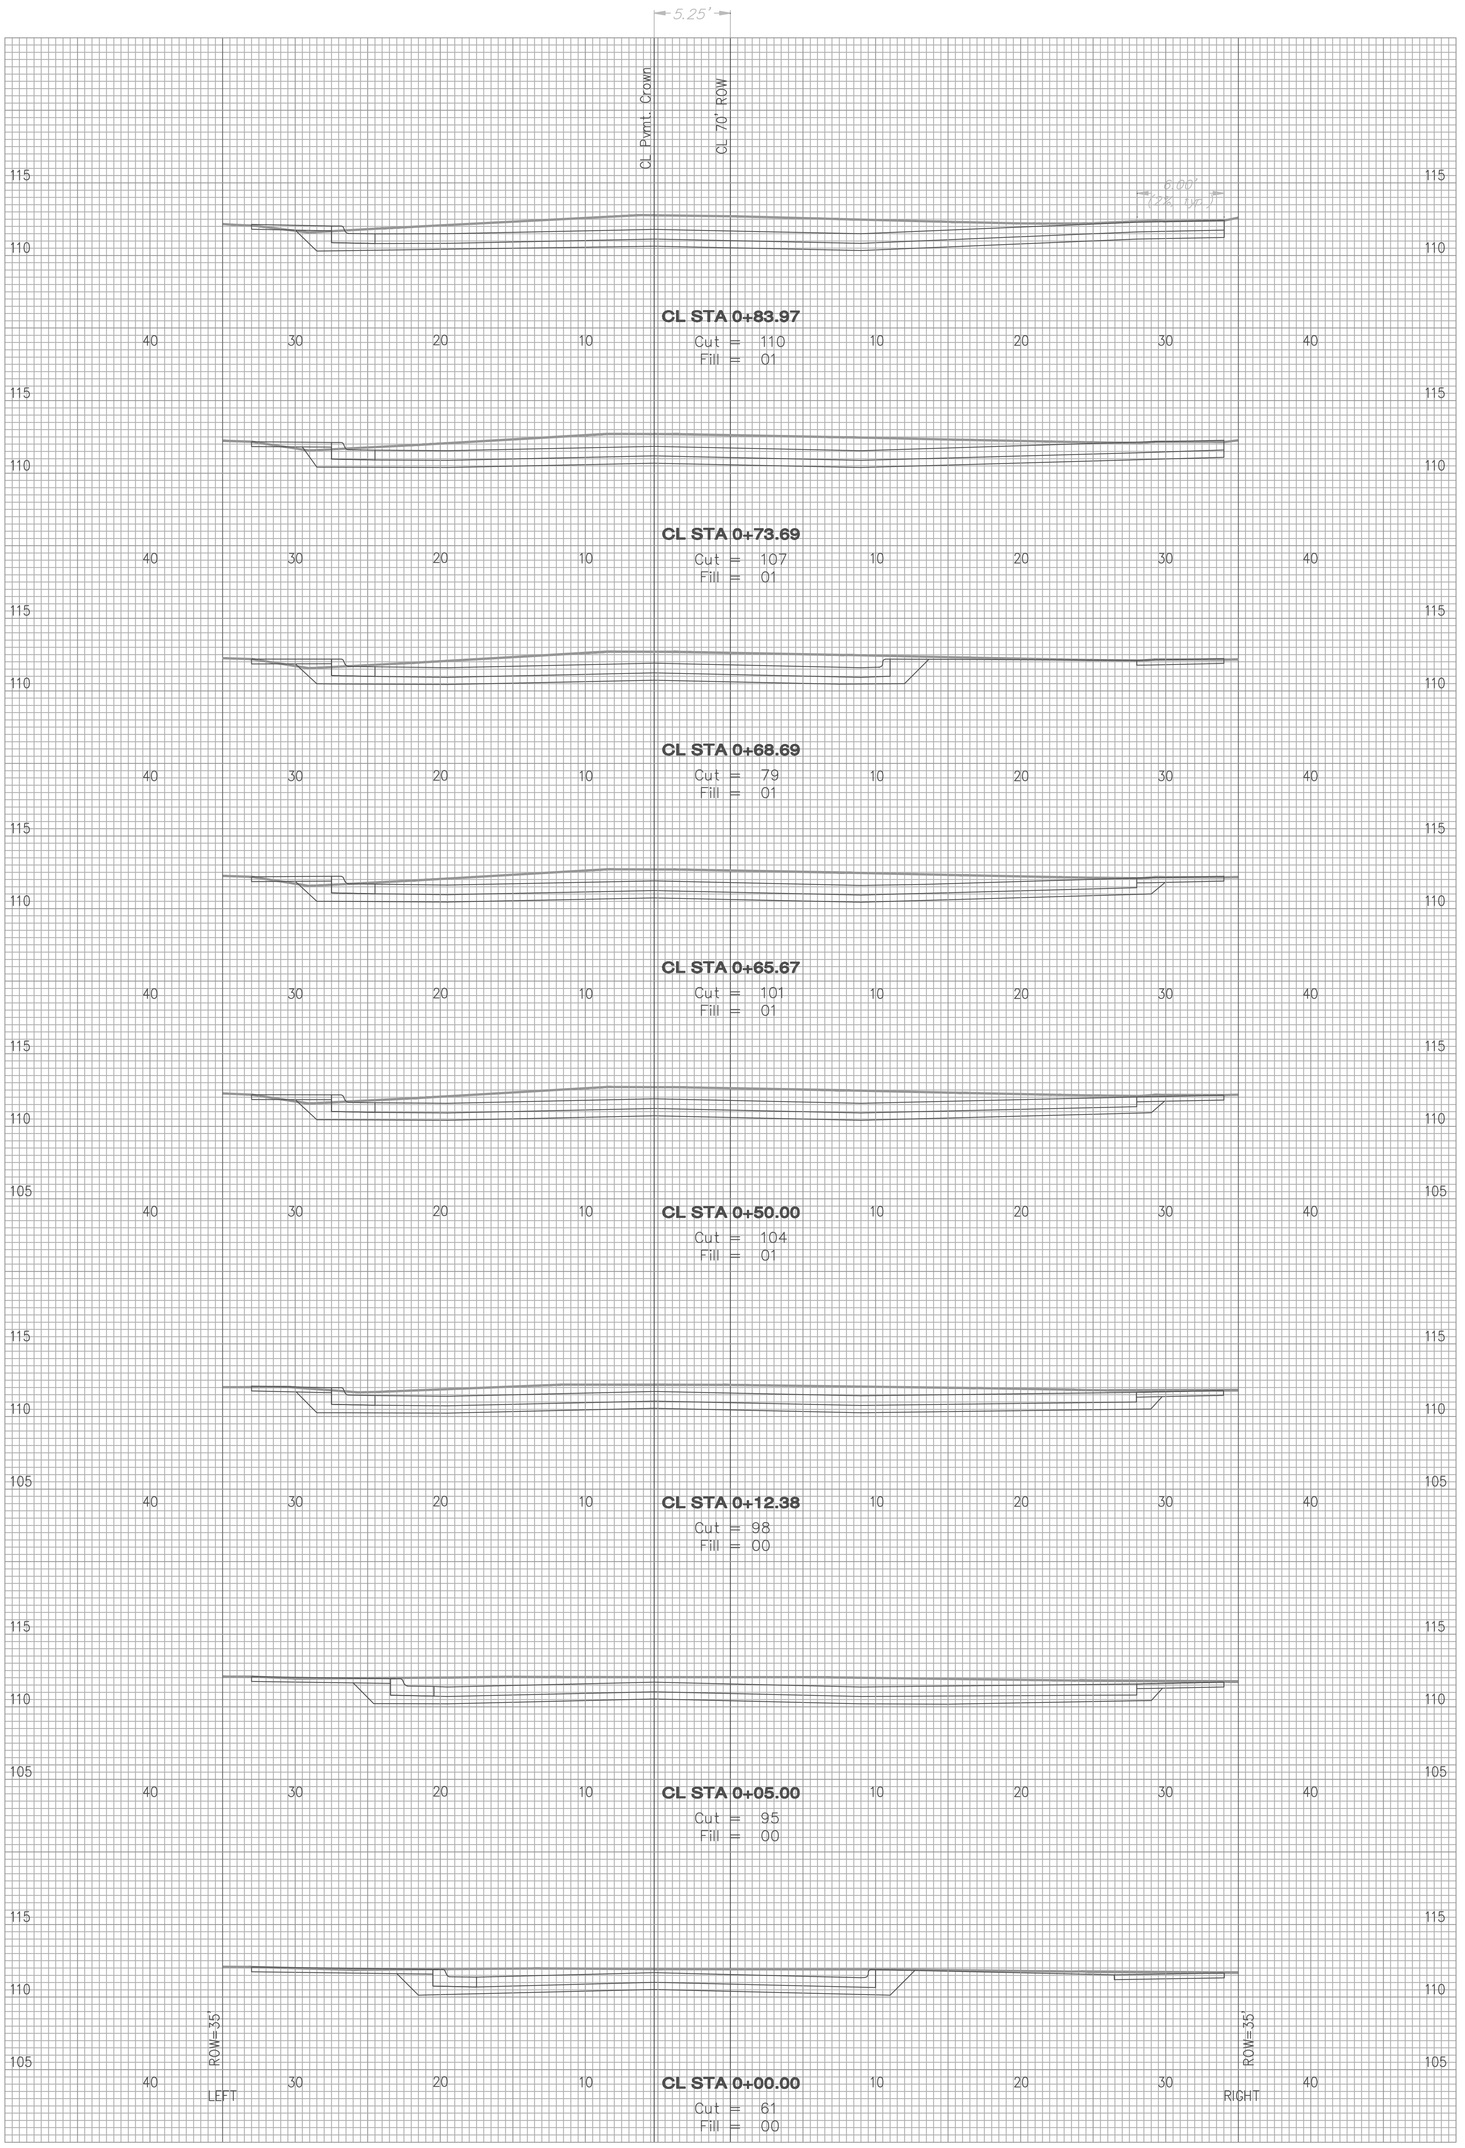

Sheet No. 25 of 30

revisions:

P/N: 07-246
date: 9/9/08
checked by: CRY
drawn by: CC
scale: as noted

MEAD STREET
(CL STA. 0+00 TO 0+83.20)

Street and Storm Sewer Improvements
Mead Street, from Central to 3rd Street
City of Wichita
Sedgwick County, Kansas

YOUNG & ASSOCIATES, P.A.
Civil Engineering ■ Surveying ■ Land Development
100 S. Georgie, Derby, KS 67037
tele: (316)788-2552, fax: (316)788-4408, email: engineering@yngpa.com

Copyright 2007, by Young & Associates, P.A., all rights reserved. Prepared in the United States of America. This document, or parts thereof, or design concepts contained herein, are deemed confidential and proprietary information of Young & Associates, P.A. and may not be reproduced in any form without the specific written permission of Young & Associates, P.A. This plan and design is the exclusive property of Young & Associates, P.A. The delivery of the original or copies thereof does not constitute publication thereof.