Scale 1" = 40' (Horiz.)
1" = 5' (Vert.)

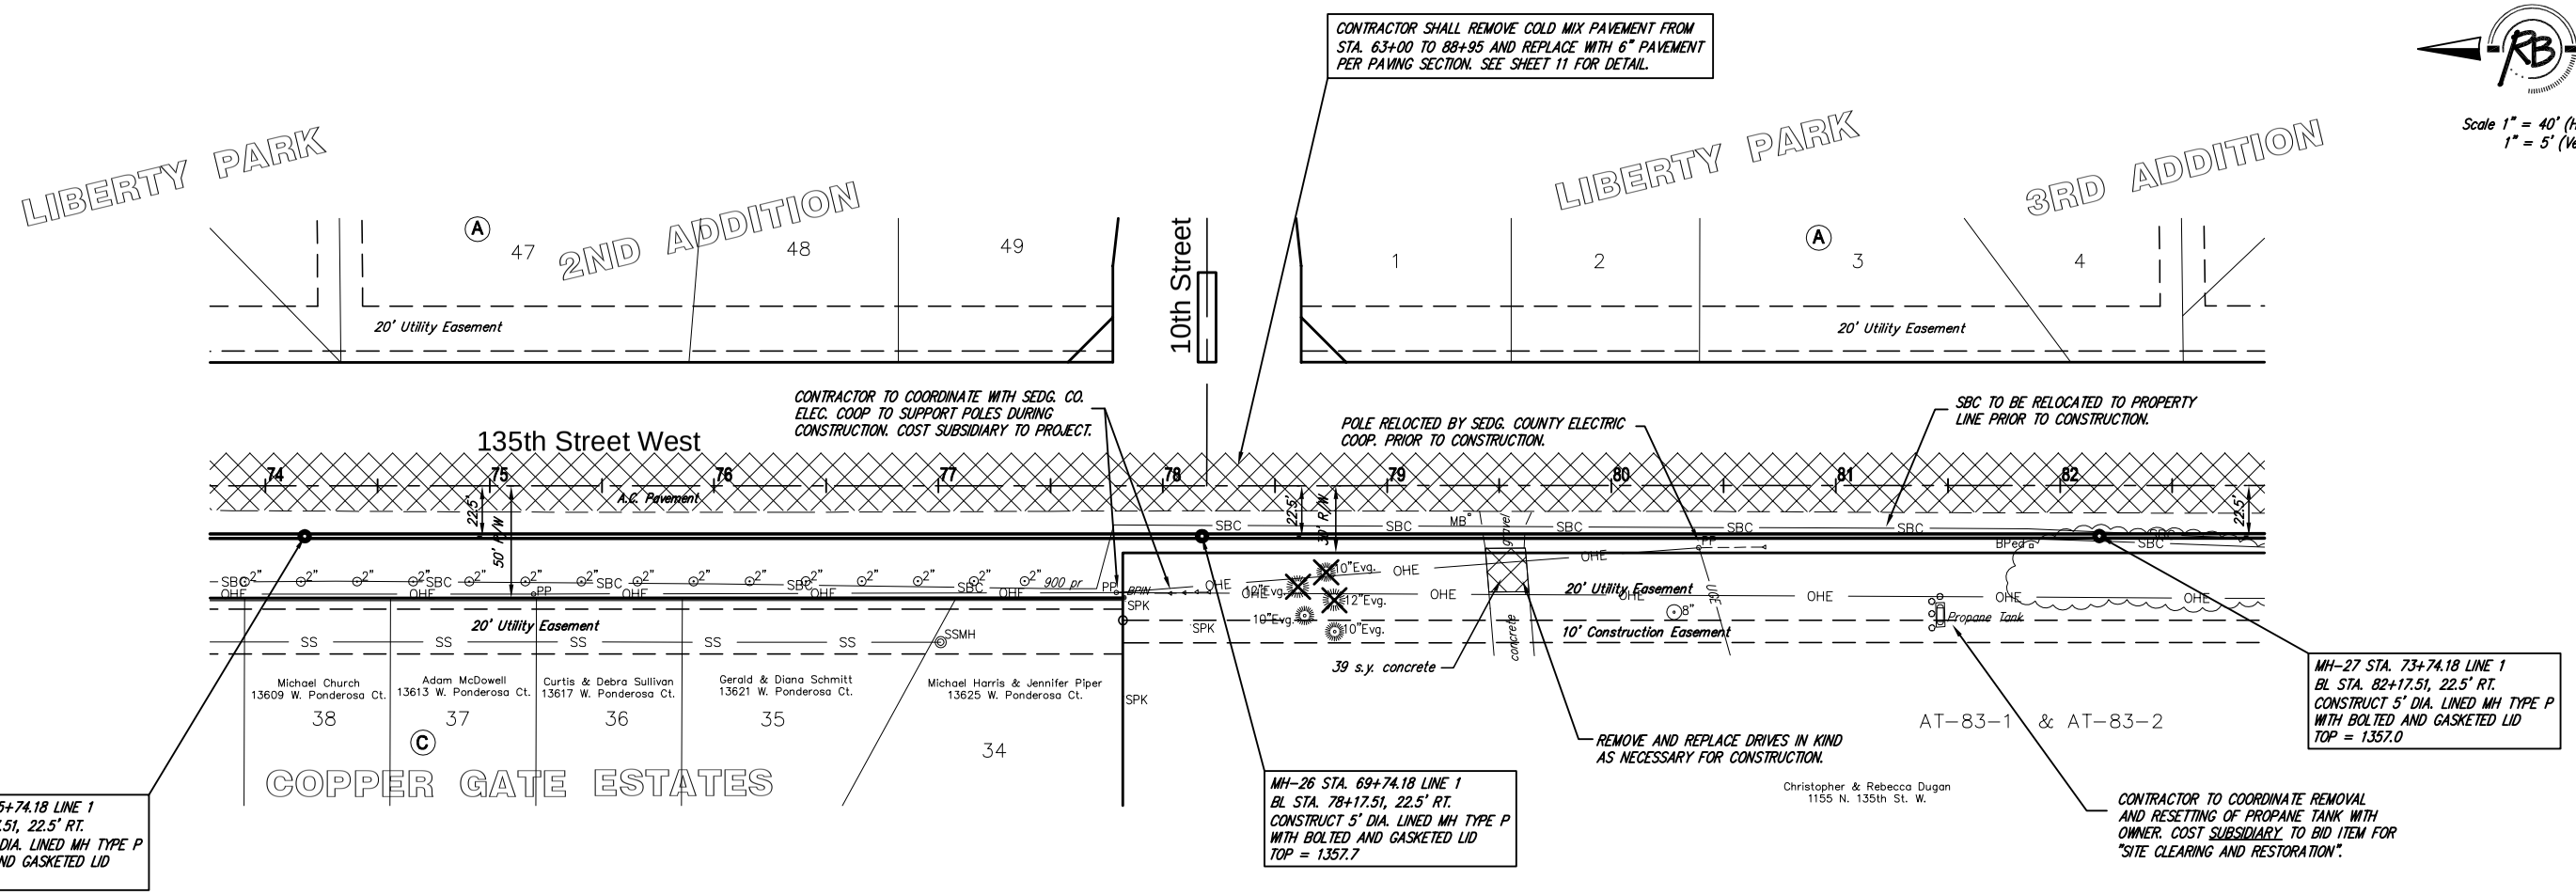

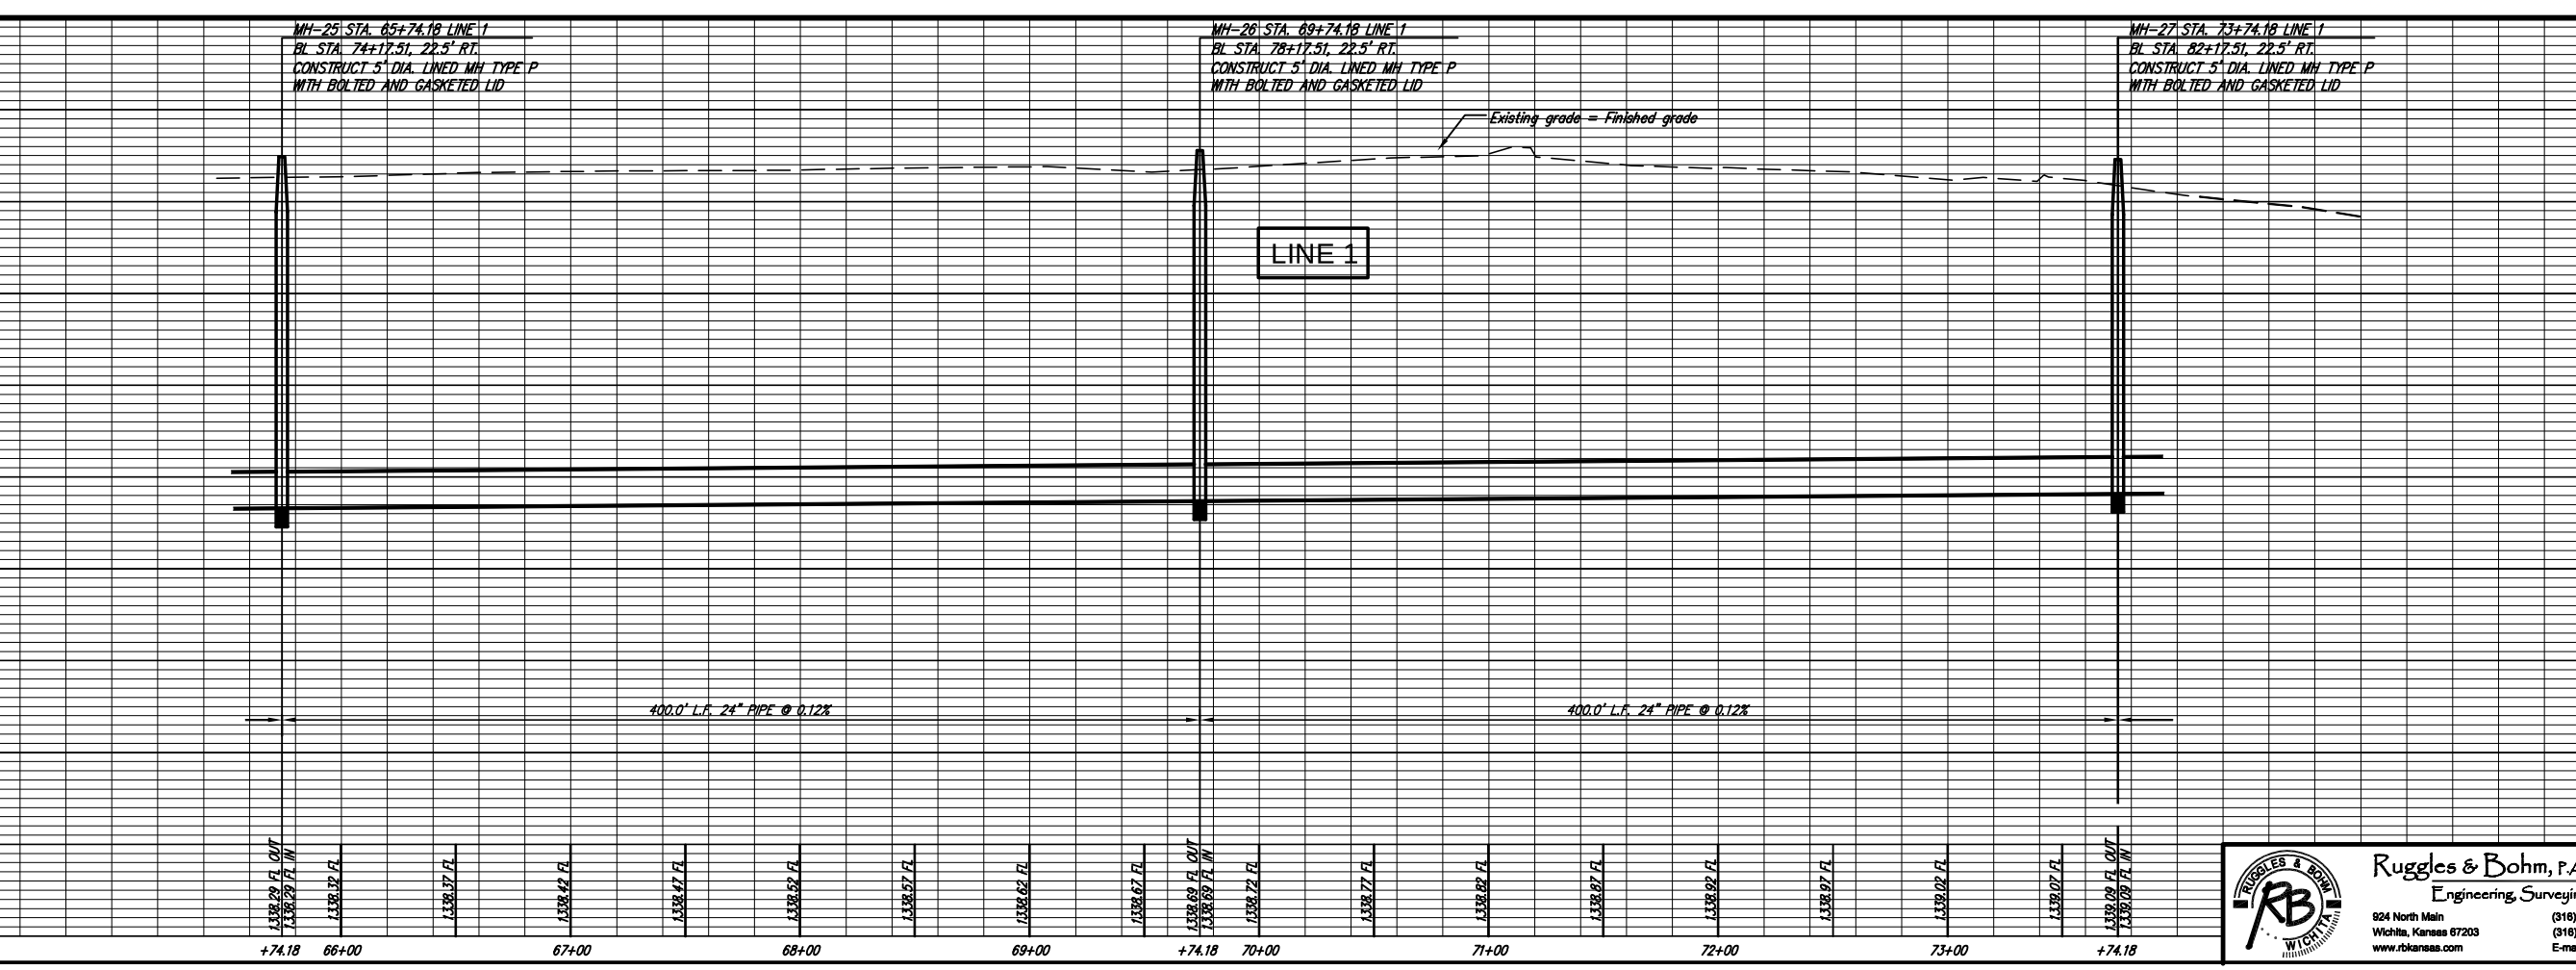

DESIGN KWL
DRAWN RA
DATE July 10, 2006
REVISED
REVIEW
UTILITY
PROJECT NUMBER 468-83889
DRAWING FILE base {ss08}

MAIN 4 - NORTHWEST INTERCEPTOR
WICHITA, KANSAS

Ruggles & Bohm, P.A.
Engineering, Surveying, Land Planning
924 North Main
Wichita, Kansas 67203
www.rbkansas.com
(316) 264-8008
(316) 264-4621 fax
E-mail: info@rbkansas.com

RB JOB 2641X
SHEET 10 of 14