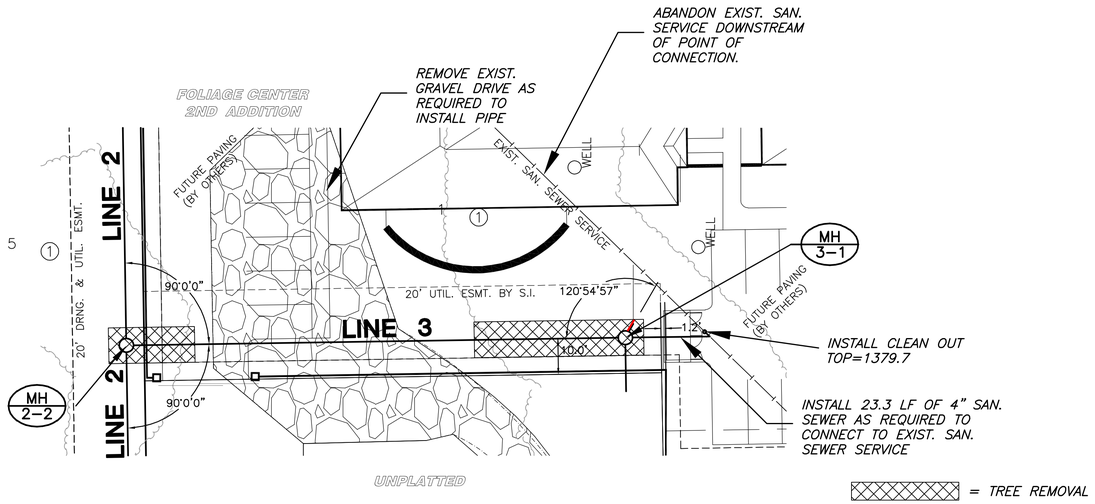

NOTES:
1. CONTRACTOR SHALL NOT MAKE ANY SANITARY SEWER SERVICE CONNECTIONS UNTIL SEWER MAINS HAVE BEEN TESTED AND ACCEPTED BY THE ENGINEER AND THE CITY OF WICHITA.
2. CONTRACTOR SHALL FIELD VERIFY HORIZONTAL AND VERTICAL LOCATION OF EXISTING SANITARY SEWER SERVICE PRIOR TO CONSTRUCTION. PLAN LOCATION SHOWN IS APPROXIMATE AND IS BASED ON THE BEST INFORMATION OBTAINABLE FOR DESIGN.

SCALE: 1"=20'

PLAN LINE 3

PROFILE LINE 3

SCALE: HORIZ. 1"=20'
SCALE: VERT. 1"=5'

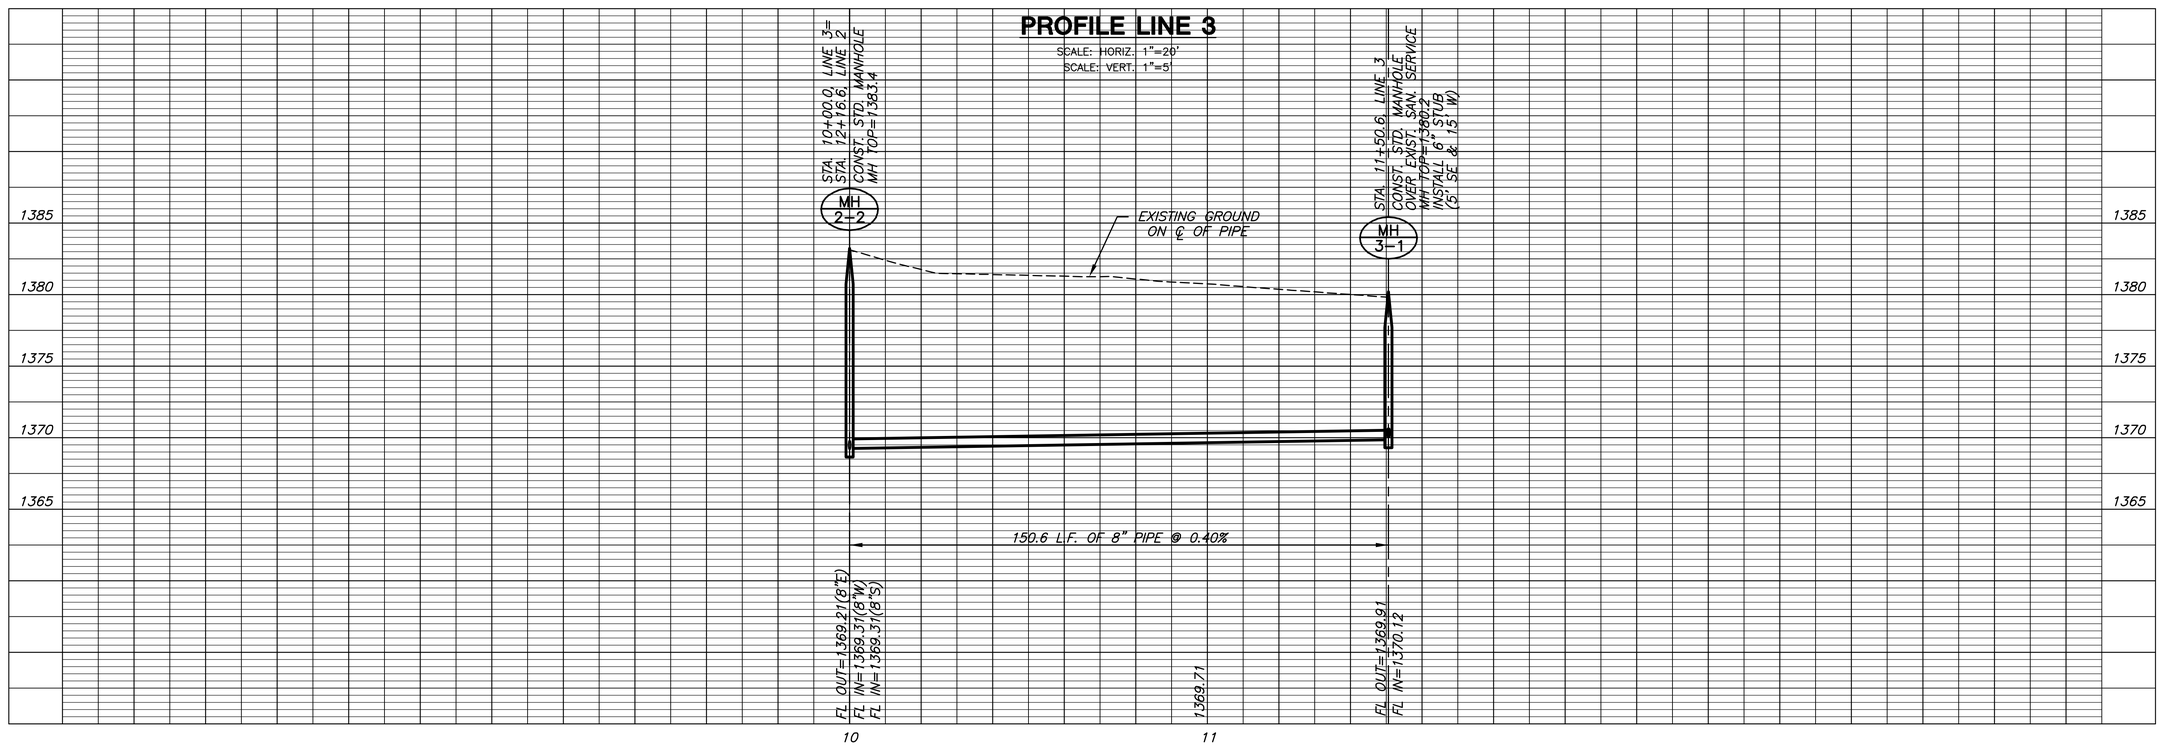

MKEC ENGINEERING CONSULTANTS, INC.
411 N. WEBB ROAD
WICHITA, KS. 67206
316 - 684 - 9600

SANITARY SEWER PLANS

FOLIAGE FOURTH ADDITION

PHASE 1

LINE 3
SHEET TITLE

04274
PROJECT NUMBER

SRS
DESIGN BY

JWC
DRAWN BY

DFL
CHECKED BY

ISSUED
May 2008

REVISED

SHEET NO.
6 of 14

PLOTTED: Tuesday, May 20, 2008 @ 01:02PM

J:\CIVIL\04274\DWG\SAN\04274B3.DWG