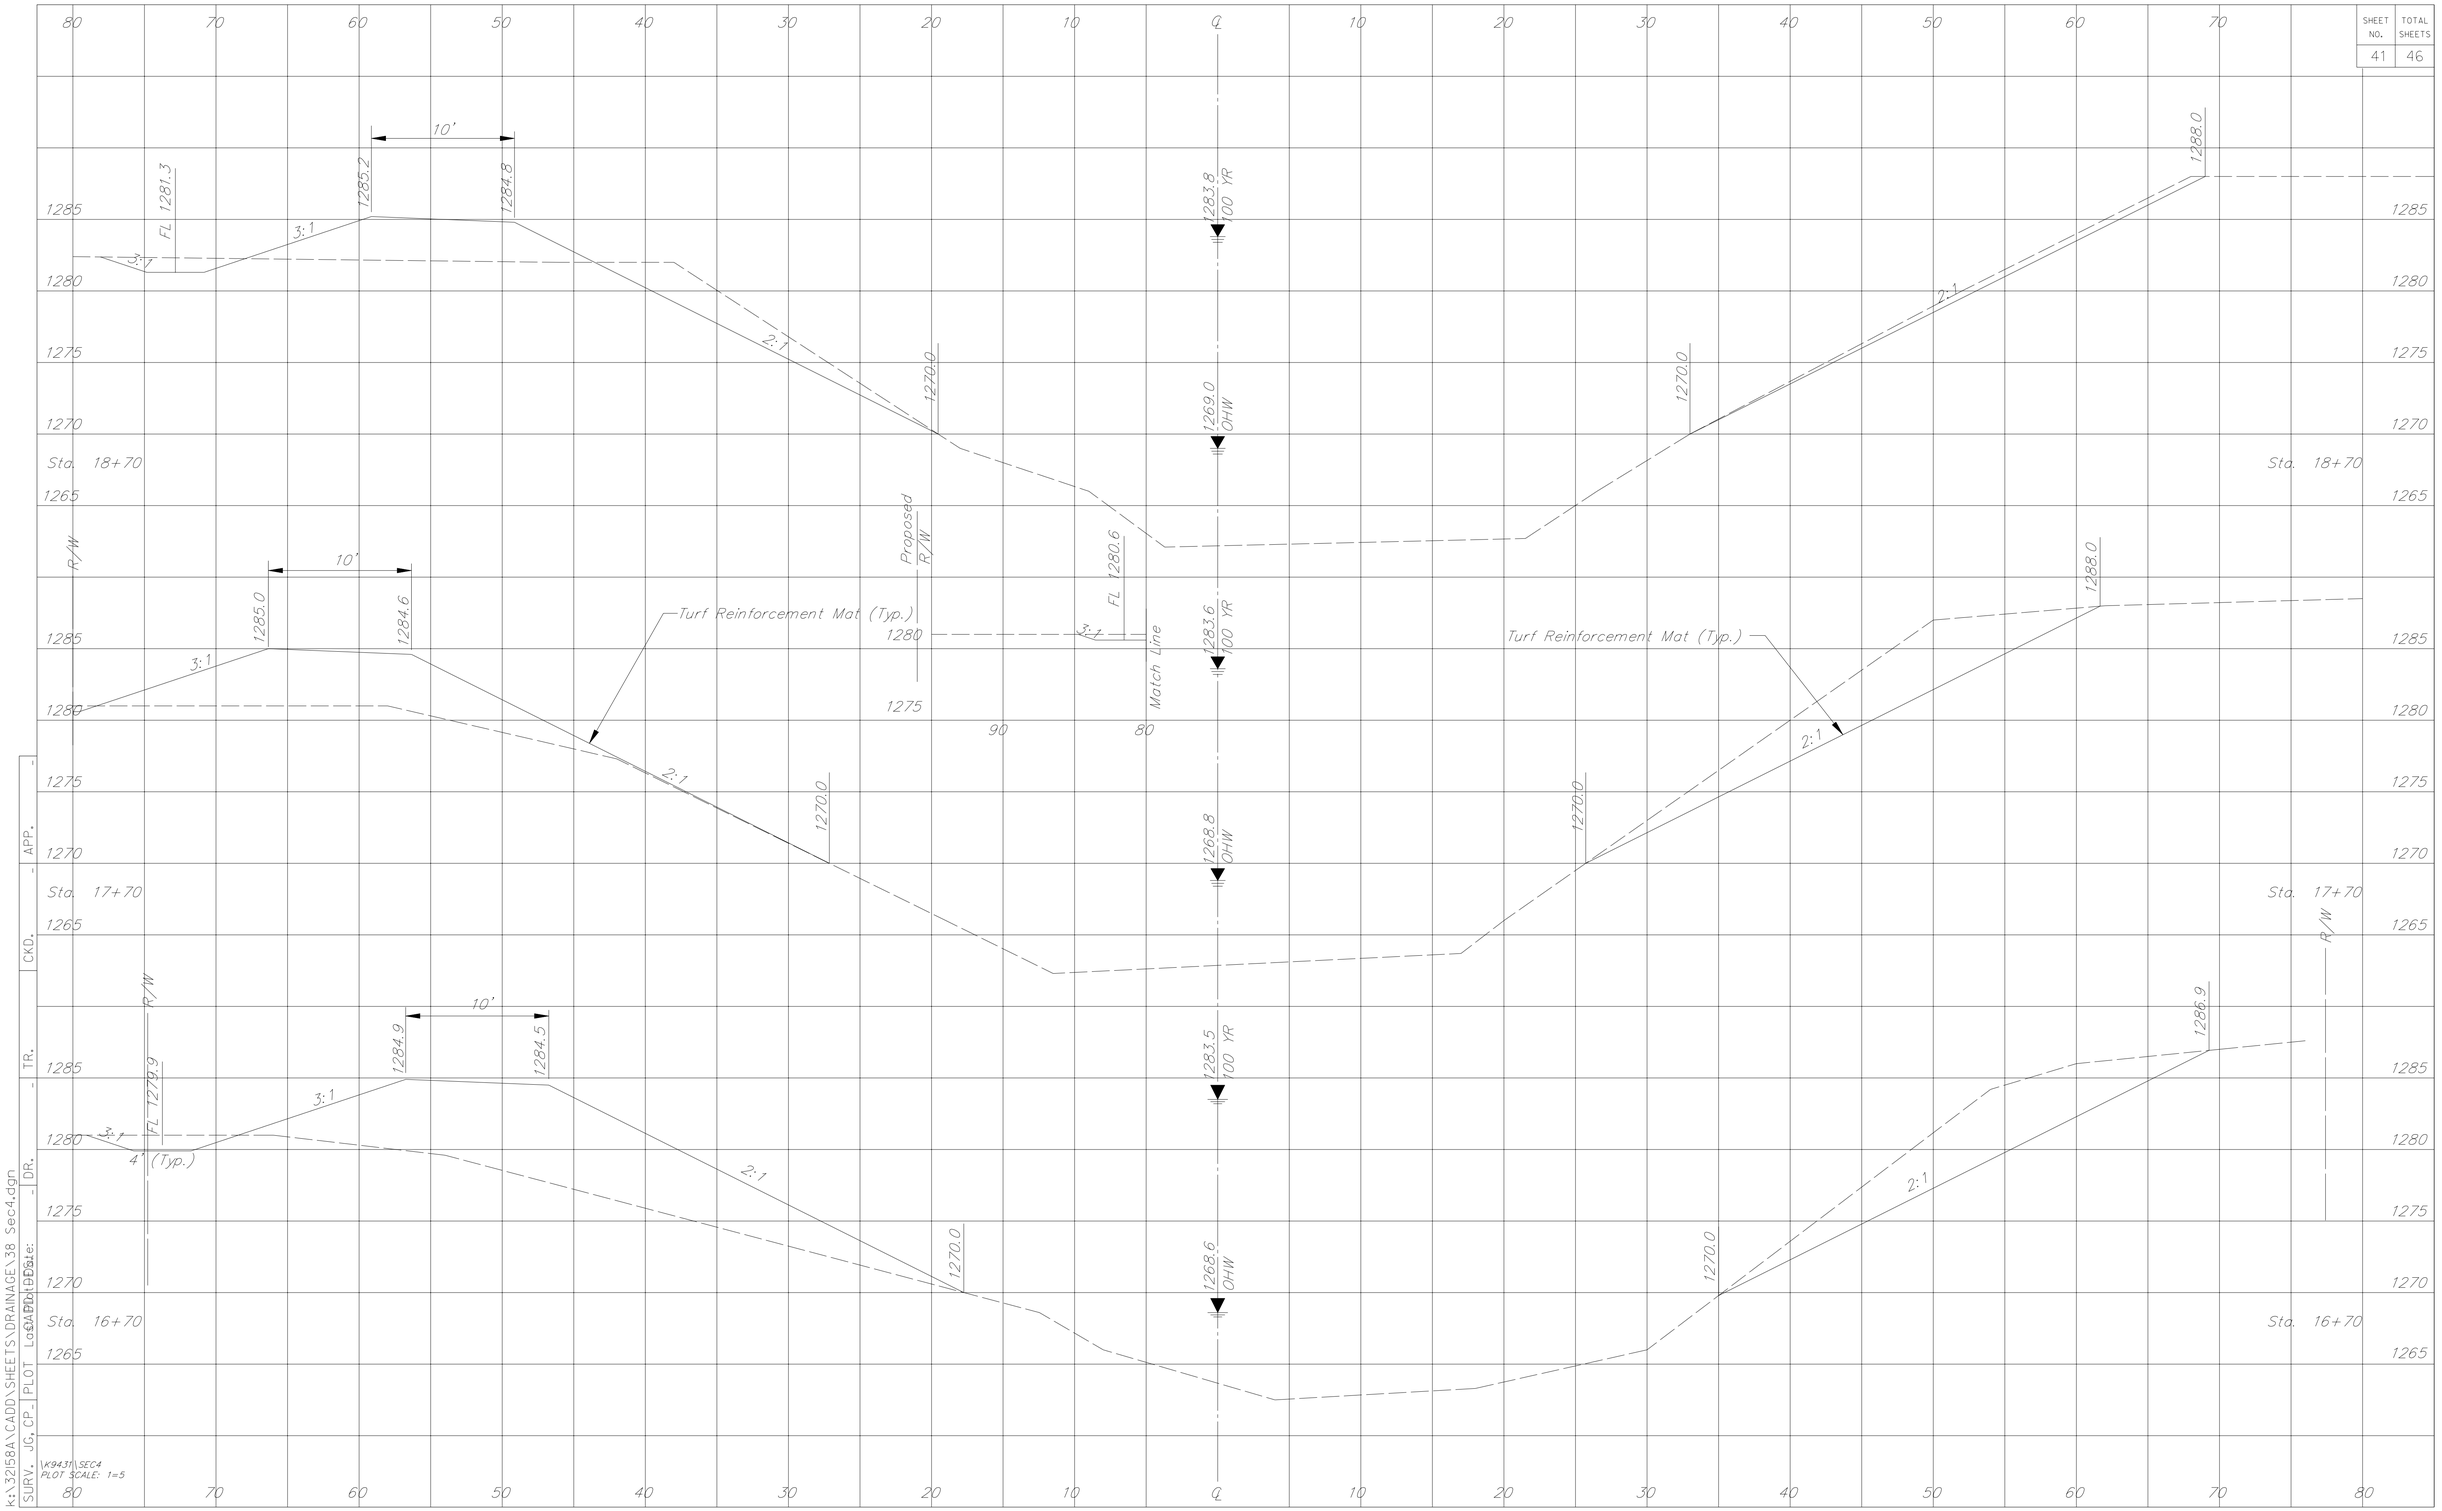

k:\32158A\CADD\SHEETS\DRAINAGE\38 Sec4.dgn
SURV. JG, CP. | PLOT Location: | DR. | TR. | CKD. | APP.
\K9431\SEC4
PLOT SCALE: 1=5