SHEET NO.	TOTAL SHEETS
44	46

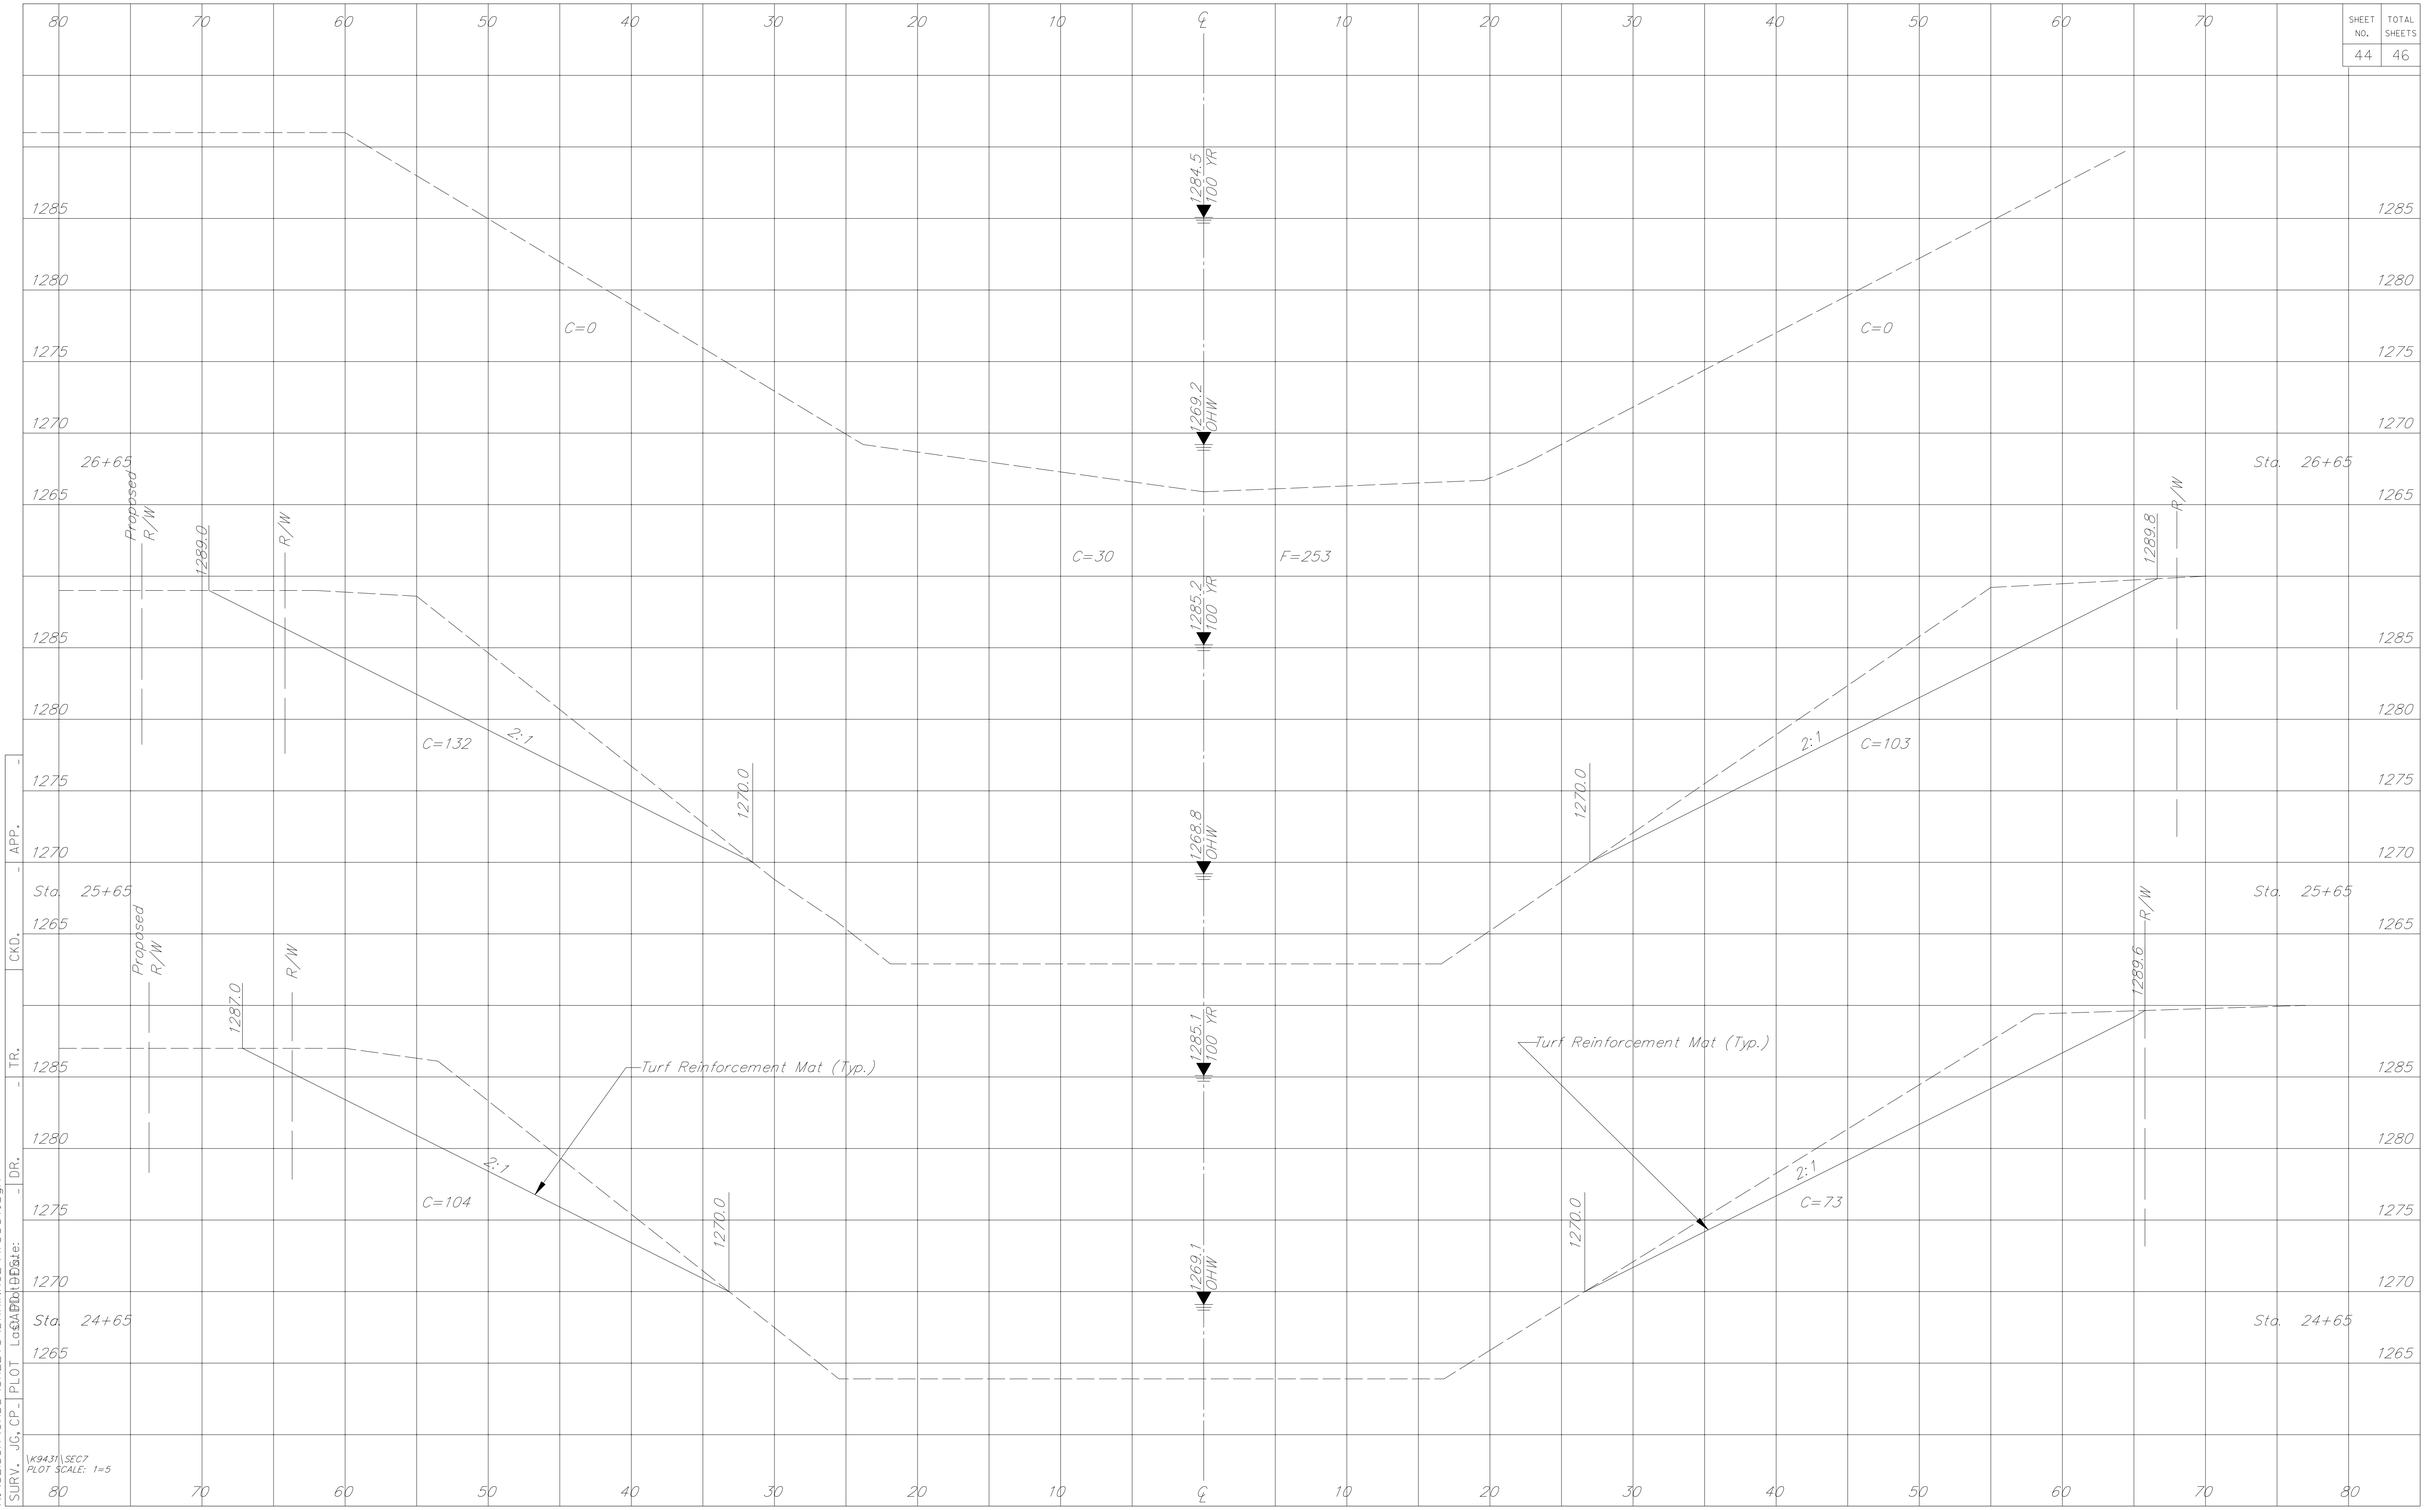

k:\32158A\CADD\SHEETS\DRAINAGE\4Sec7.dgn
SURV. JG, CP. PLOT LoCAPOLI DR. DATE: CKD. TR. APP.
\K9431\SEC7
PLOT SCALE: 1=5